


OAKS BUSINESS PARK

LIVERMORE, CALIFORNIA

GENERAL		LANDSCAPE	
DAB-A0.1	TITLE SHEET	LC1.1	PRELIMINARY LANDSCAPE PLAN
		LC1.2	PRELIMINARY LANDSCAPE PLAN
		LC1.3	PRELIMINARY LANDSCAPE PLAN
ARCHITECTURAL		PHOTOMETRIC	
0-DAB-A1.0	OVERALL SITE PLAN	E-FC	PHOTOMETRIC SITE PLAN
0-DAB-A1.0A	FENCING PLAN		
0-DAB-A1.0F	FIRE ACCESS SITE PLAN		
0-DAB-A1.0T	TRUCK TURN SITE PLAN		
1-DAB-A1.1	OVERALL SITE PLAN		
1-DAB-A1.2	ENLARGED PATIO PLAN & ELEVATION		
1-DAB-A2.1	OVERALL FLOOR PLAN		
1-DAB-A2.10	OVERALL ROOF PLAN		
1-DAB-A3.1	ELEVATIONS		
2-DAB-A1.1	OVERALL SITE PLAN		
2-DAB-A1.2	ENLARGED PATIO PLAN & ELEVATION		
2-DAB-A2.1	OVERALL FLOOR PLAN		
2-DAB-A2.10	OVERALL ROOF PLAN		
2-DAB-A3.1	ELEVATIONS		
DAB-A4.1	SIGHT LINE		
DAB-A4.2	SIGHT LINE		
DAB-A4.3	SIGHT LINE		
DAB-A4.4	SIGHT LINE		
DAB-A4.5	SIGHT LINE		
DAB-AD.1	DETAILS		
DAB-AD.2	DETAILS		
DAB-AD.3	DETAILS		
CIVIL			
C1.0	COVER SHEET		
C1.1	TYPICAL SECTIONS		
C2.0	TOPOGRAPHIC SURVEY		
C2.1	TOPOGRAPHIC SURVEY		
C3.0	PRELIMINARY GRADING AND DRAINAGE PLAN		
C3.1	PRELIMINARY GRADING AND DRAINAGE PLAN		
C3.2	ISABEL AV - HWY 84 TRAIL CROSSINGS - OPTION 01		
C3.3	ISABEL AV - HWY 84 TRAIL CROSSINGS - OPTION 02		
C4.0	PRELIMINARY UTILITY PLAN		
C4.1	PRELIMINARY UTILITY PLAN		
C5.0	STORM WATER QUALITY CONTROL PLAN		
C6.0	TRUCK TURNING RADIUS PLAN		

SHEET INDEX

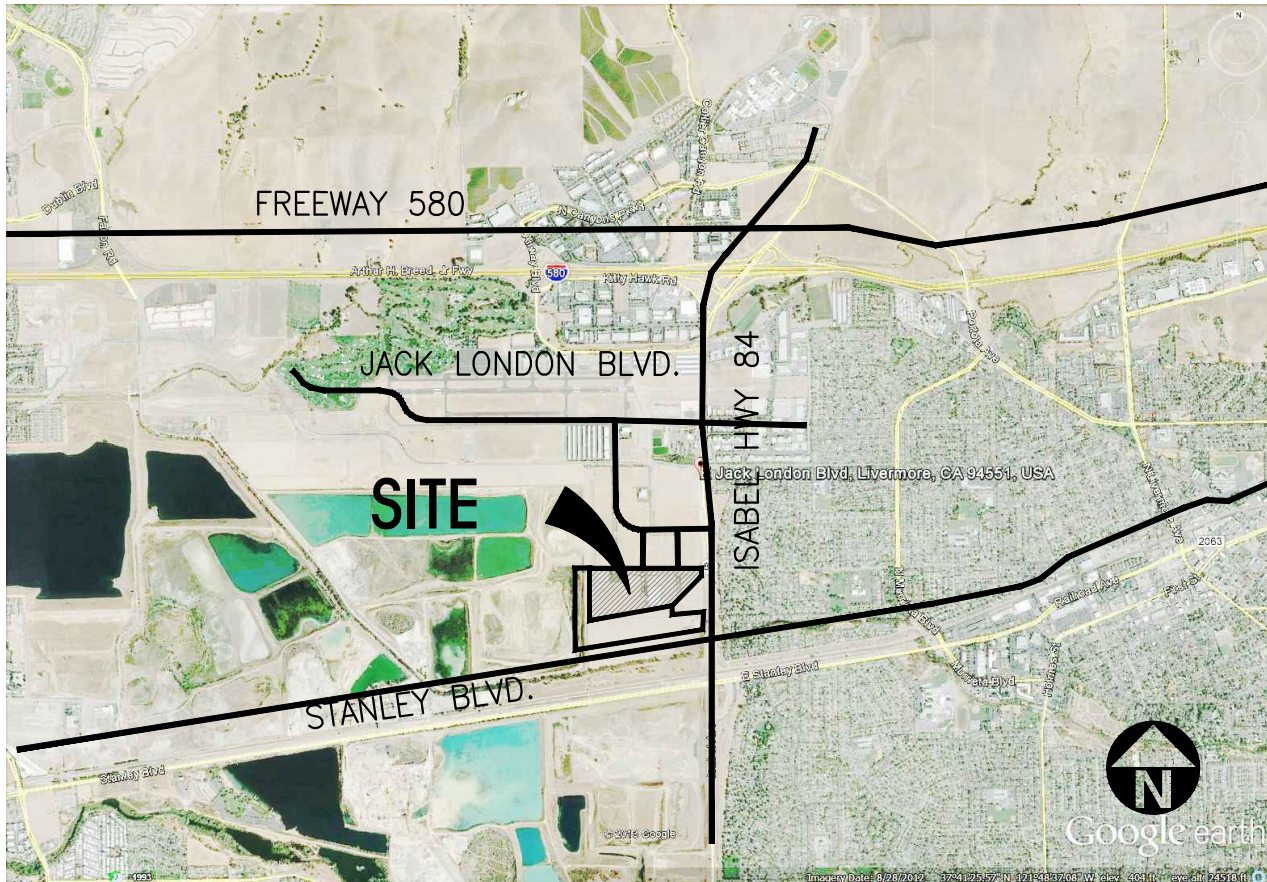

VICINITY MAP

PROPERTY OWNER

LIVERMORE INDUSTRIAL PARTNERS 40 LLC

APPLICANT'S REPRESENTATIVE

HPA, INC.
600 GRAND AVE, STE 302
OAKLAND, CA 94610
CONTACT: JUN LEE
PHONE: 510-390-2126

ARCHITECT

HPA, INC.
600 GRAND AVE, STE 302
OAKLAND, CA 94610
CONTACT: JUN LEE
PHONE: 510-390-2126

CIVIL

KIER & WRIGHT
2850 COLLIER CANYON ROAD
LIVERMORE, CA 94551
CONTACT: ADAM MASHONEY
PHONE: 925-412-3553

LANDSCAPE

GREEN DESIGN
1464 POPINJAY DRIVE,
RENO, NEVADA 89509
CONTACT: BARBARA HATCH
PHONE: 775-829-1364

PROJECT REPRESENTATIVES

ADDRESS OF THE PROPERTY

LIVERMORE, CA

ZONING

PROPOSED ZONING DESIGNATION - INDUSTRIAL (PD)

LEGAL DESCRIPTION

SEE CIVIL PLANS

PROJECT DATA

BUILDING OCCUPANCY:	B, F-1 & S-1
CONSTRUCTION TYPE:	III - B
FIRE SPRINKLERS:	YES (ESFR)
ACTUAL ROOF HEIGHT:	43'-11" (MAX)
ALLOWABLE PARAPET HEIGHT:	75'-0"
ACTUAL STORIES:	1 STORY
ALLOWABLE STORIES:	2 STORIES
ACTUAL AREA:	
BUILDING 1:	470,526 S.F.
BUILDING 2:	288,747 S.F.
ALLOWABLE AREA (BASIC):	B = 76,000 S.F. S1 = 70,000 S.F. F1 = 48,000 S.F.
ACTUAL AREA INCREASED ALLOWABLE	UNLIMITED PER CBC 507.1 60' MIN. YARD ON 4 SIDES

TABULATION

SITE AREA	BUILD. 1	BUILD. 2	TOTAL
	1,047,191	737,554	1,784,745 s.f.
	24.04	16.93	40.97 ac
BUILDING AREA			
Office	10,000	13,000	23,000 s.f.
Warehouse	460,526	275,747	736,273 s.f.
TOTAL	470,526	288,747	759,273 s.f.
COVERAGE (45% Max.)	44.9%	39.1%	42.5%
AUTO PARKING REQUIRED			
Office: 12300 s.f.	34	44	78 stalls
Whse: 175,200 s.f.	394	230	614 stalls
TOTAL	418	274	692 stalls
EV REQUIRED			
EV Capable + EVCS (20% of total)	96	64	160 stalls
- EV Capable w/ conduits only (10% of total)	[48]	[32]	
- EVCS (10% of total)	[48]	[32]	
- Standard EVCS	45	29	
- ADA EV Parking w/ EVCS (9' x 20' + 5' Aisle)	1	1	
- ADA EV Van Parking w/ EVCS (12' x 20' + 5' Aisle)	1	1	
- Ambulatory	1	1	
AUTO PARKING PROVIDED			
Standard (9' x 18')	162	179	341 stalls
Compact (9' x 18') 30% of total max	115	0	115 stalls
Accessible parking (9' x 18')	5	5	10 stalls
Accessible Van (9' x 18' +8' aisle)	4	3	7 stalls
EV Capable + EVCS (20% of total)	96	64	160 stalls
- EV Capable w/ conduits only (10% of total)	[48]	[32]	
- EVCS (10% of total)	[48]	[32]	
- Standard EVCS	45	29	
- ADA EV Parking w/ EVCS (9' x 20' + 5' Aisle)	1	1	
- ADA EV Van Parking w/ EVCS (12' x 20' + 5' Aisle)	1	1	
- Ambulatory	1	1	
Standard Trailer (10' x 53')	97	67	164 stalls
TOTAL	479	318	797 stalls
BIKE RACKS REQUIRED/PROVIDED			
Long-term (5%)	25	16	41
Short-term (5%)	25	16	41
ZONING ORDINANCE FOR CITY			
Proposed Zoning Designation - Industrial (PD)			
SETBACKS			
Building			
Isabel Rd / 84 - 45' (increased to allow 40' max. ht.)			
New Interior St. - 35' (increased to allow 40' max. ht.)			
Rear/Side - None			
Landscape			
All required Yards shall be landscaped. If Parking lot is provided between building and street reduce LS at street by up to 10' and place removed LS at building adjacent to parking.			
MAXIMUM BUILDING HEIGHT ALLOWED			
40'			
MAXIMUM BUILDING HEIGHT REQUESTED			
50' (see 1-DAB-A3.1 & 2-DAB-A3.1 for proposed building height)			

PROJECT DATA & CODE SUMMARY



hpa, inc.
600 grand ave, suite 302
oakland, ca
94610
tel: 949-862-2113
email: hpa@hparchs.com



Developer

LIVERMORE
INDUSTRIAL
PARTNERS 40
LLC



Project:

OAKS BUSINESS
PARK

LIVERMORE, CA



Consultants:

CIVIL	Kier&Wright
STRUCTURAL	-
MECHANICAL	-
PLUMBING	-
ELECTRICAL	-
LANDSCAPE	Green Design
FIRE PROTECTION	-
SOILS ENGINEER	-



TITLE SHEET

Title:

Project Number: 19177


Drawn by: TSP

Date: 09/19/2023

Revision:

Sheet:


DAB-A0.1

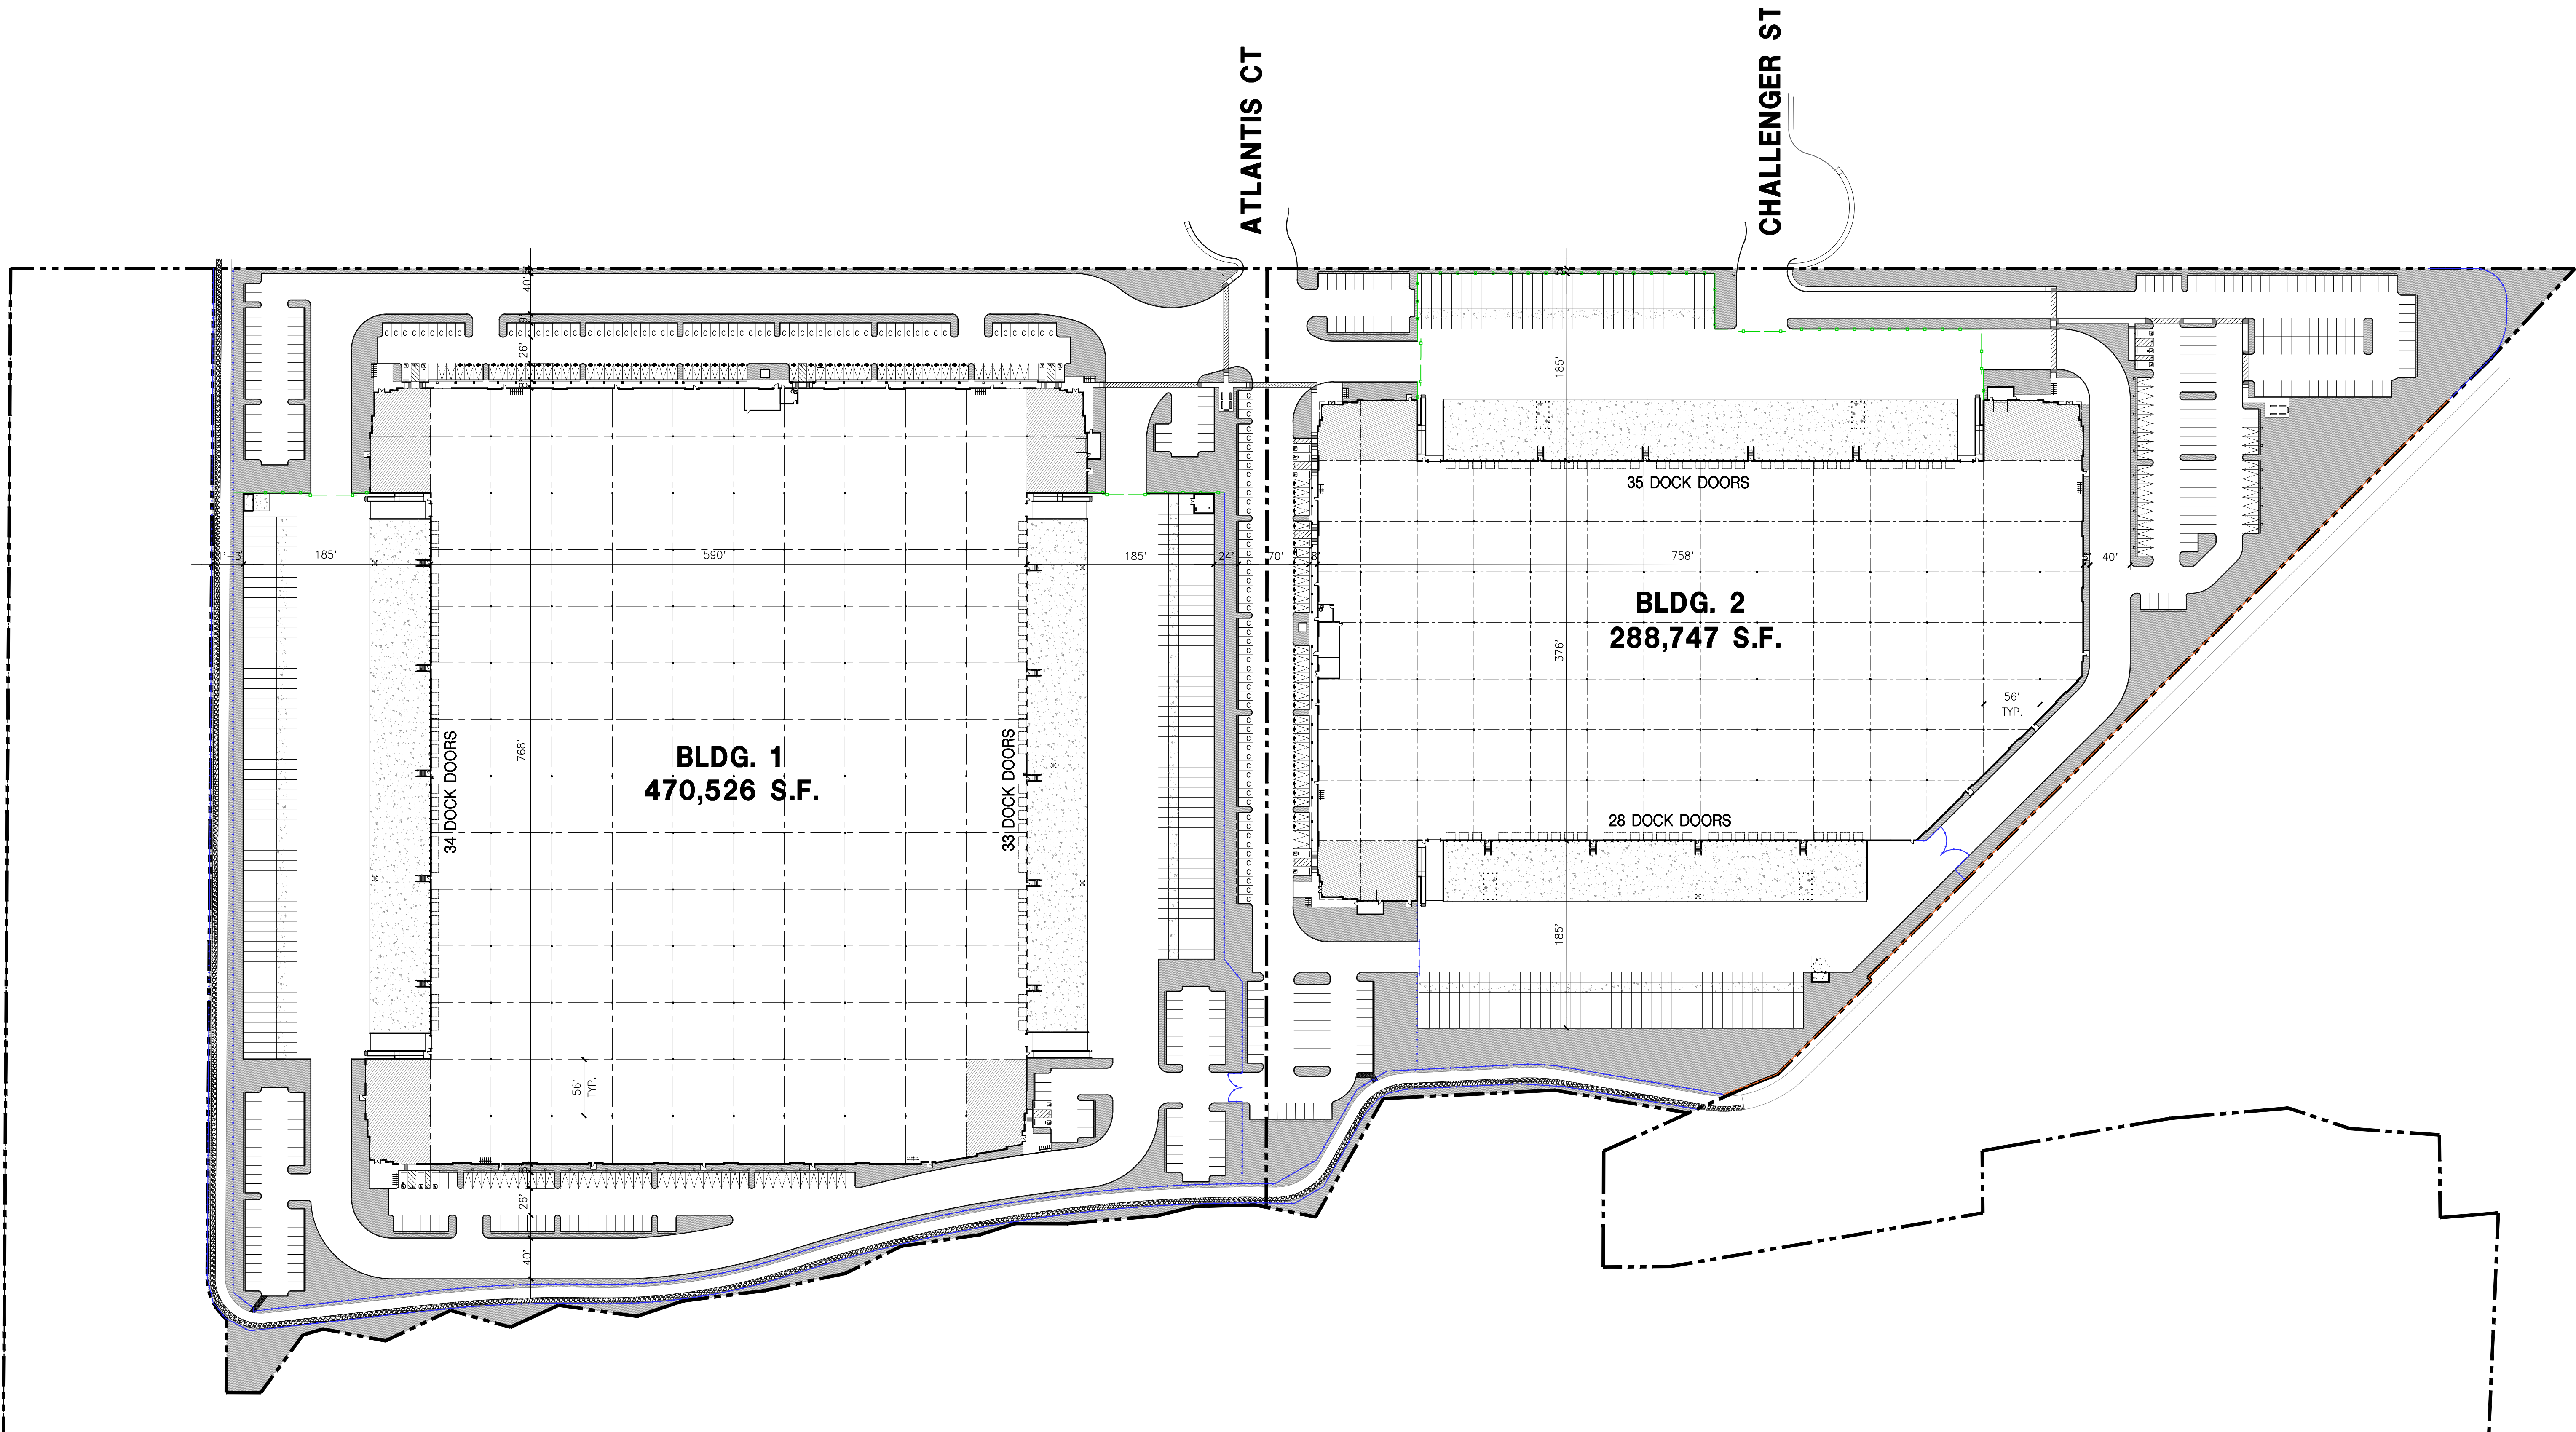

MASTER SITE PLAN

scale: 1" = 80'-0"

SCALE: 1" = 80'-0"

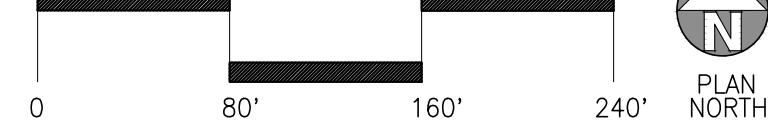


SITE PLAN GENERAL NOTES

1. THE SITE PLAN BASED ON THE SOILS REPORT PREPARED BY CORNERSTONE, NOVEMBER 23, 2021, PROJECT NUMBER 681-7-1
2. IF SOILS ARE EXPANSIVE IN NATURE, USE STEEL REINFORCING FOR ALL SITE CONCRETE
3. ALL DIMENSIONS ARE TO THE FACE OF CONCRETE WALL, FACE OF CONCRETE CURB OR GRID LINE U.N.O.
4. SEE "C" PLANS FOR ALL CONCRETE CURBS, GUTTERS AND SWALES
5. PROVIDE STRUCTURAL CALCULATION AND CONSTRUCTION ANCHORAGE DETAIL FOR TRANSFORMER PRIOR TO INSTALLATION.
6. SEE "C" DRAWINGS FOR POINT OF CONNECTIONS TO OFF-SITE UTILITIES. CONTRACTOR SHALL VERIFY ACTUAL UTILITY LOCATIONS.
7. PROVIDE POSITIVE DRAINAGE AWAY FROM BLDG. SEE "C" DRAWINGS.
8. CONTRACTOR TO REFER TO "C" DRAWINGS FOR ALL HORIZONTAL CONTROL DIMENSIONS. SITE PLANS ARE FOR GUIDANCE AND STARTING LAYOUT POINTS.
9. SEE "C" DRAWINGS FOR FINISH GRADE ELEVATIONS.
10. CONCRETE SIDEWALKS TO BE A MINIMUM OF 4" THICK W/ TOOLED JOINTS AT 6' O.C. EXPANSION/CONSTRUCTION JOINTS SHALL BE A MAXIMUM 12" EA. WAY W/ 1:20 MAX. SLOPE. EXPANSION JOINTS TO HAVE COMPRESSIVE EXPANSION FILLER MATERIAL OF 1/4". FINISH TO BE A MEDIUM BROOM FINISH U.N.O. PROVIDE KNOX BOXES AT ALL OFFICE ENTRANCES.
12. PAINT CURBS AND PROVIDE SIGNS TO INFORM OF FIRE LANES AS REQUIRED BY FIRE DEPARTMENT.
13. ON-SITE FIRE MAIN, FIRE SPRINKLER, AND SPRINKLER MONITORING SYSTEM SHALL BE SUBMITTED SEPARATELY TO THE FIRE DEPARTMENT FOR REVIEW AND PERMITTING.
14. ALL VERTICAL MOUNTING POLES OF FENCING SHALL BE CAPPED.
15. LANDSCAPED AREAS SHALL BE DELINEATED WITH A MINIMUM SIX INCHES (6") HIGH CURB
16. ALL INTERIOR AND EXTERIOR WALK SURFACES TO BE NON-SLIP TYPE

SITE PLAN GENERAL NOTES


- CONCRETE PAVING, SEE "C" DRWGS. FOR THICKNESS
- STANDARD PARKING STALL 9' x 18' (16' WITH 2" OVERHANG)
- STANDARD PARKING STALL W/ EVCS INSTALLED
- STANDARD PARKING STALL W/ CONDUITS ONLY
- TRAILER PARKING (10' x 53')
- LANDSCAPED AREA
- NON-ACCESSIBLE PATH
- COMPACT PARKING STALL 9' x 16' (14' WITH 2" OVERHANG)
- ACCESSIBLE PARKING STALL (9' x 18')
- ACCESSIBLE ASILE SEE DETAIL 11/AD.1
- ACCESSIBLE PARKING (VAN) STALL (9' x 18') + 8' W/ ACCESSIBLE ASILE
- PATH OF TRAVEL, MINIMUM WIDTH TO BE 4', SLOPE NOT TO EXCEED 5% IN THE DIRECTION OF TRAVEL AND CROSS SLOPE NOT TO EXCEED 2%, SEE CIVIL

VICINITY MAP

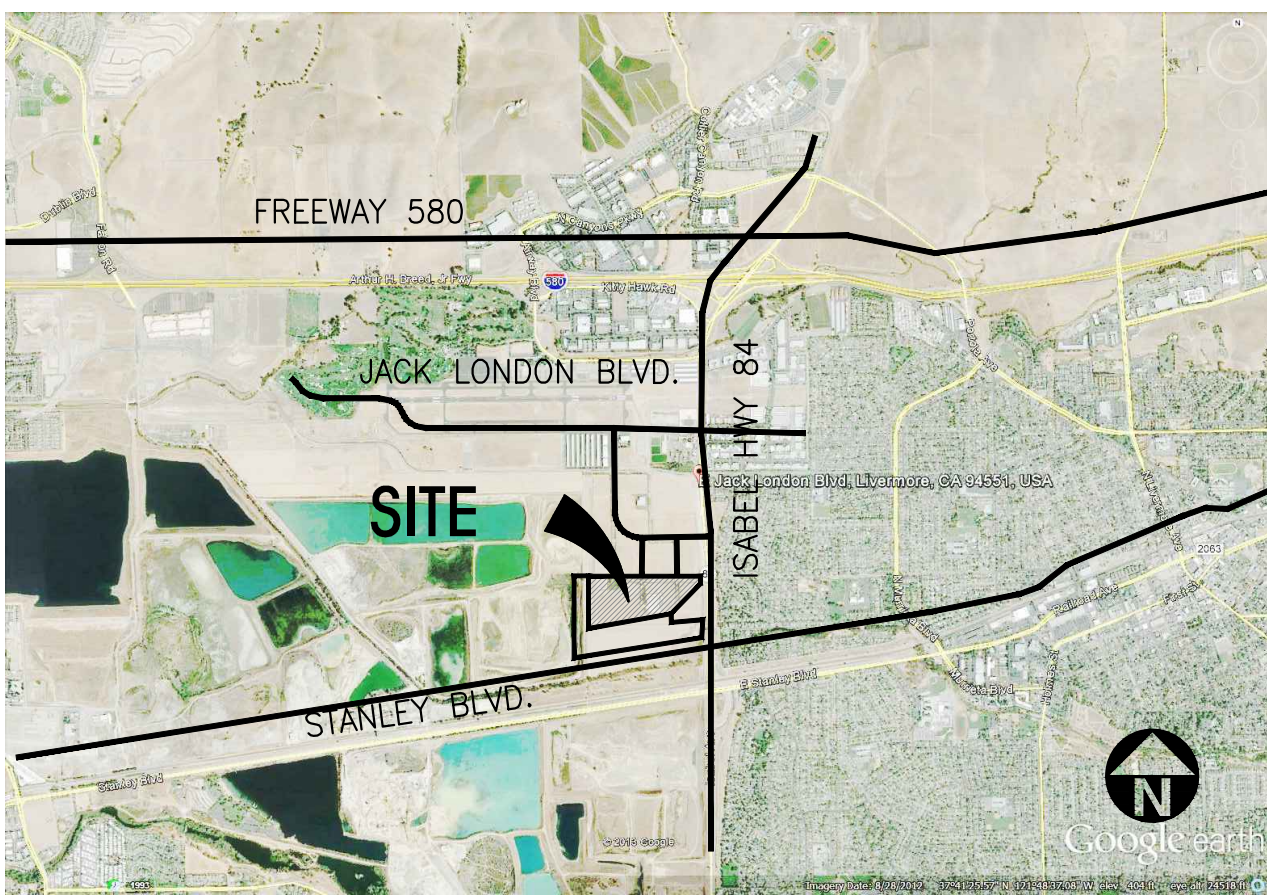


PROJECT DATA


SITE AREA	BLDG. 1	BLDG. 2	TOTAL
	1,047,191	737,554	1,784,745 s.f.
	24.04	16.93	40.97 ac
BUILDING AREA			
Office	10,000	13,000	23,000 s.f.
Warehouse	460,526	275,747	736,273 s.f.
TOTAL	470,526	288,747	759,273 s.f.
COVERAGE (45% Max.)	44.9%	39.1%	42.5%
AUTO PARKING REQUIRED			
Office: 1000 s.f.	34	44	78 stalls
Warehouse: 1/1,200 s.f.	384	230	614 stalls
TOTAL	418	274	692 stalls
EV REQUIRED			
EV Capable + EVCS (20% of total)	96	64	160 stalls
- EV Capable w/ conduits only (10% of total)	[48]	[32]	
- EVCS (10% of total)	[48]	[32]	
- Standard EVCS	45	29	
- ADA EV Parking w/ EVCS (9' x 20' + 5' Aisle)	1	1	
- ADA EV Van Parking w/ EVCS (12' x 20' + 5' Aisle)	1	1	
- Ambulatory	1	1	
AUTO PARKING PROVIDED			
Standard (9' x 18')	162	179	341 stalls
Compact (9' x 16') 30% of total max	115	0	115 stalls
Accessible parking (9' x 18')	5	5	10 stalls
Accessible Van (9' x 18' + 4' aisle)	4	3	7 stalls
EV Capable + EVCS (20% of total)	96	64	160 stalls
- EV Capable w/ conduits only (10% of total)	[48]	[32]	
- EVCS (10% of total)	[48]	[32]	
- Standard EVCS	45	29	
- ADA EV Parking w/ EVCS (9' x 20' + 5' Aisle)	1	1	
- ADA EV Van Parking w/ EVCS (12' x 20' + 5' Aisle)	1	1	
- Ambulatory	1	1	
Standard Trailer (10' x 53')	97	67	164 stalls
TOTAL	479	318	797 stalls
BIKE BACKS REQUIRED/PROVIDED			
Long-term (5%)	25	16	41
Short-term (5%)	25	16	41
ZONING ORDINANCE FOR CITY			
Proposed Zoning Designation - Industrial (PD)			
SETBACKS			
Building			
Isabel Rd / 84 - 45' (increased to allow 40' max. ht.)			
New Interior St. - 35' (increased to allow 40' max. ht.)			
Rear Side - None			
Landscaping			
All required Yards shall be landscaped. If Parking lot is provided between building and street reduce LS at street by up to 10' and piece removed LS at building adjacent to parking.			
MAXIMUM BUILDING HEIGHT ALLOWED			
40'			
MAXIMUM BUILDING HEIGHT REQUESTED			
50' (see 1-DAB-A1.3.1 & 2-DAB-A1.3.1 for proposed building height)			

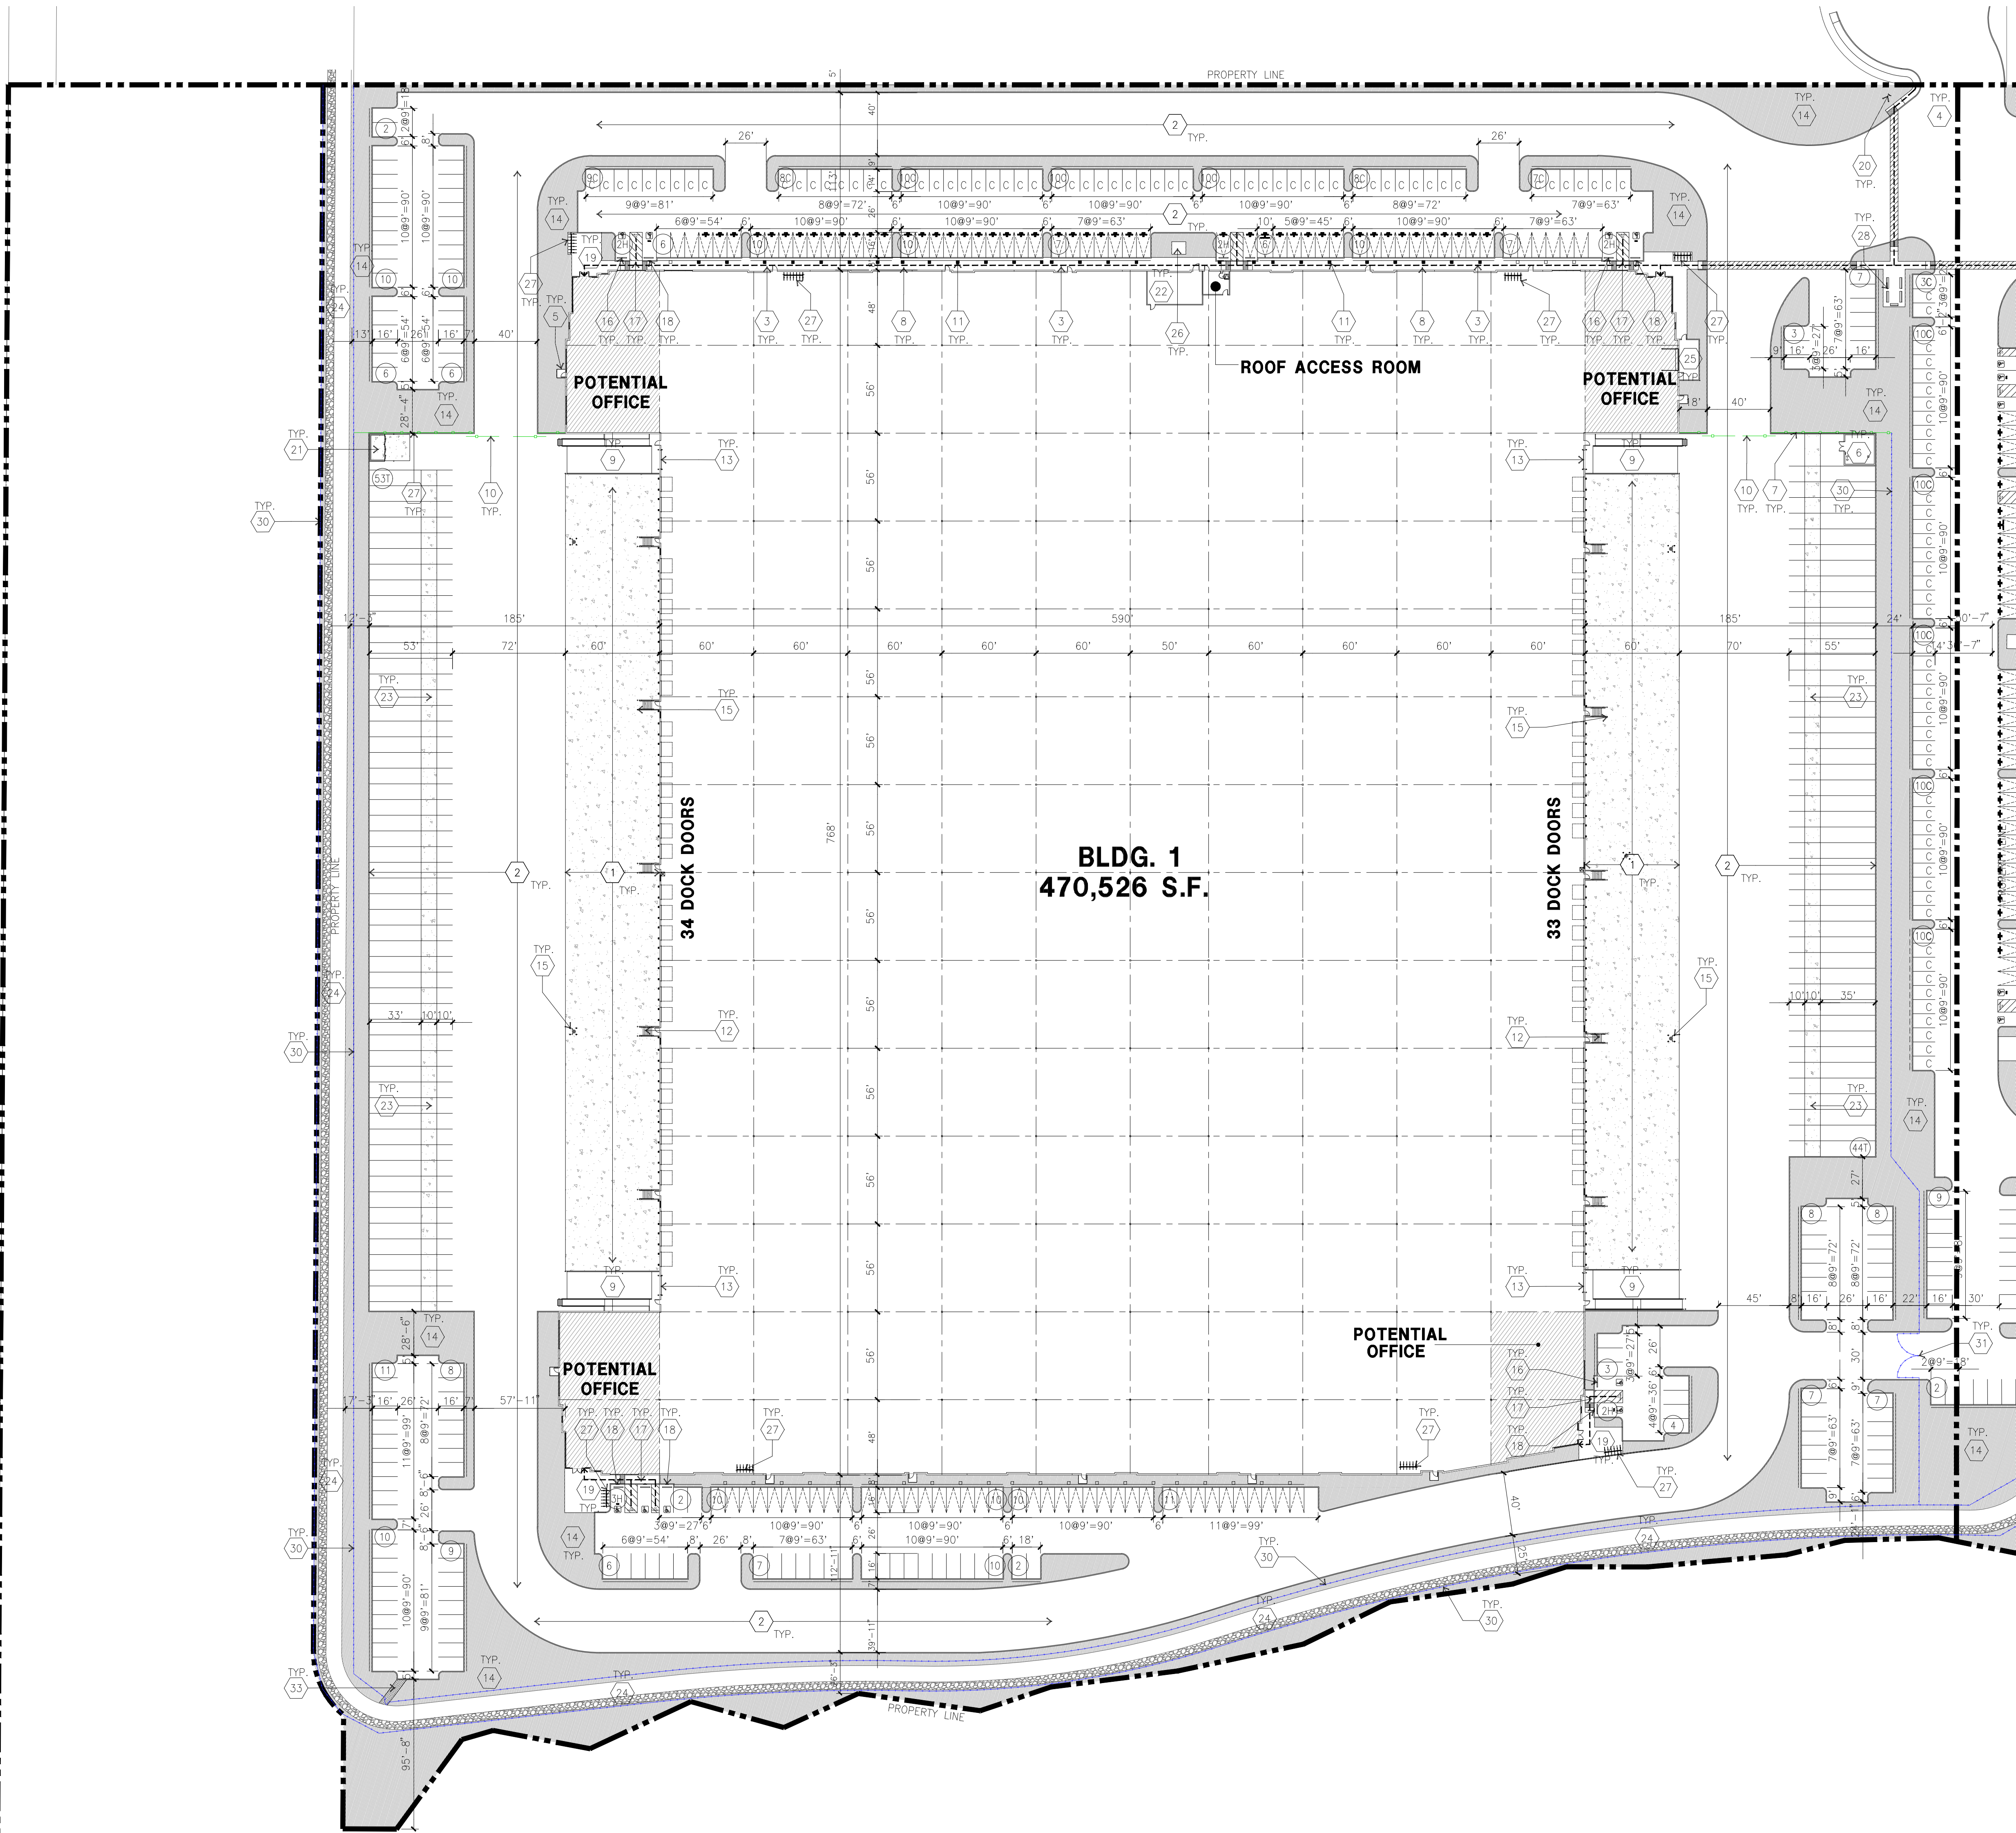

OVERALL SITE PLAN
scale: 1" = 50'-0"

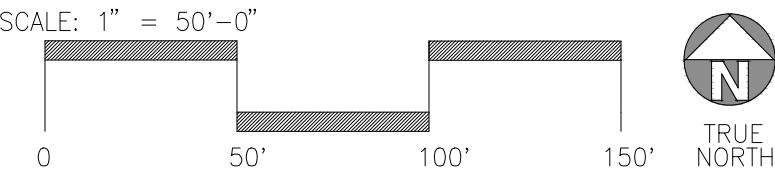

VICINITY MAP

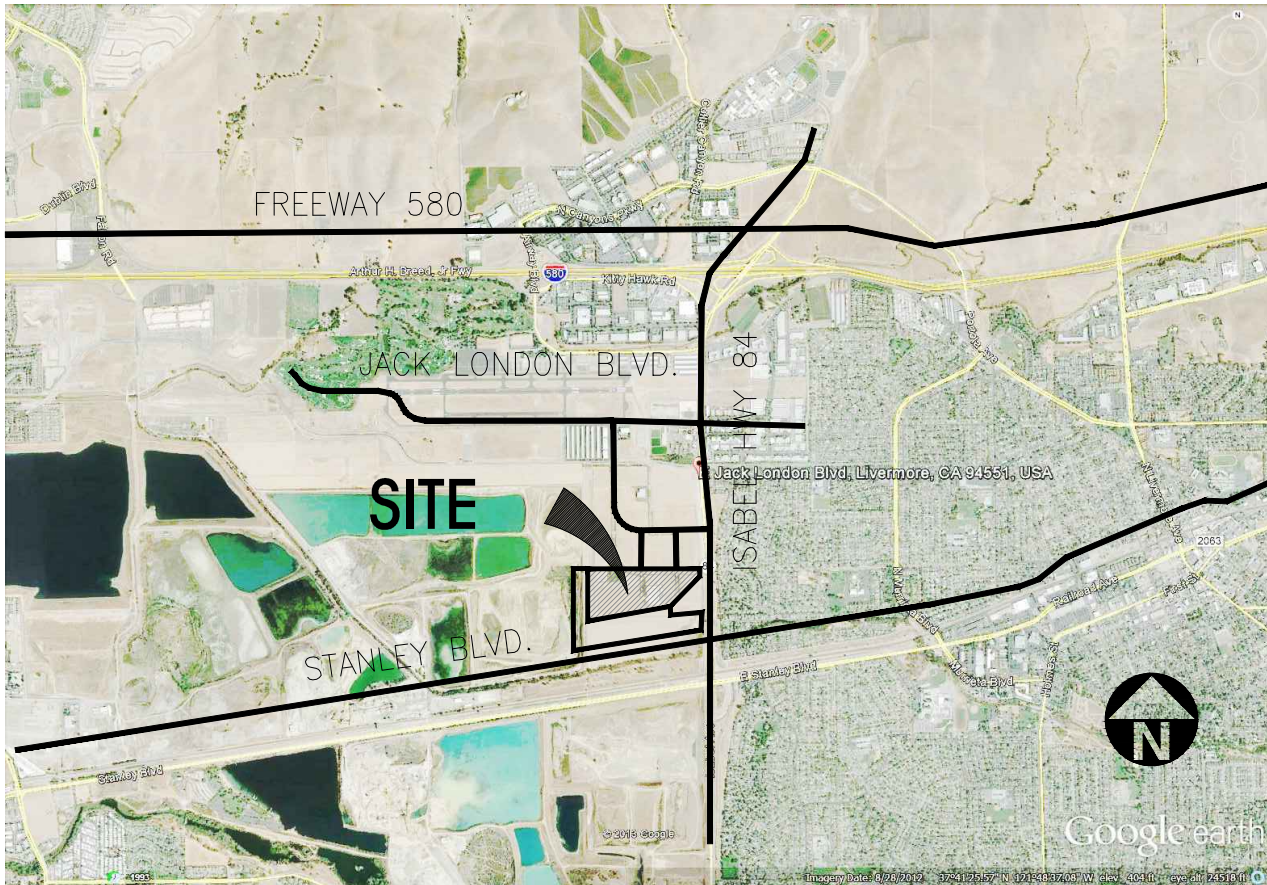

SITE PLAN KEYNOTES

- HEAVY BROOM FINISH CONCRETE PAVEMENT.
- ASPHALT CONCRETE (AC) PAVING
- ACCESSIBLE PATH OF TRAVEL
- DRIVEWAY APRONS
- 5'-6"x5'-6"x4" THICK CONCRETE EXTERIOR LANDING PAD TYP. AT ALL EXTERIOR MAIN DOORS TO LANDSCAPED AREAS. FINISH TO BE MEDIUM BROOM FINISH SLOPE TO BE 1/4" : 12' MAX.
- INTERIOR PUMP ROOM/EXTERIOR PUMP HOUSE, SEE SITE PLAN
- 8' HIGH METAL FENCE.
- CONCRETE WALKWAY, MEDIUM BROOM FINISH.
- CONCRETE RAMP WITH CONCRETE GUARD WALL.
- 8' HIGH METAL GATE.
- ELECTRIC VEHICLE CHARGER.
- EXTERIOR METAL STEEL STAIR.
- 12' x 14' DRIVE-IN DOOR
- LANDSCAPE.
- CONC. FILLED GUARD POST 6" DIA. U.N.O. 48" H.
- PRE-CAST CONC. WHEEL STOP.
- TRUNCATED DOMES.
- ACCESSIBLE PARKING STALL SIGN.
- HARDSCAPE AT ENTRANCE, SEE "L" DRAWINGS.
- ACCESSIBLE ENTRY SIGN.
- TRASH ENCLOSURE, SEE DAB-AD.1.
- ELECTRICAL ROOM.
- CONCRETE DOLLY PAD, SEE SITE PLAN FOR WIDTH AND "C" DRAWINGS.
- TRAIL.
- EXTERIOR EMPLOYEE BREAK ROOM.
- APPROXIMATE LOCATION OF TRANSFORMER, CONTRACTOR TO VERIFY
- BIKE RACKS.
- OUTDOOR BREAK AREA.
- 10' HIGH SCREENING WALL.
- 8' HIGH CHAIN LINK FENCE.
- 8' HIGH CHAIN LINK GATE.
- EXISTING CHAIN LINK FENCE.
- DG PAVING PATH WITH MAN GATE

SITE PLAN GENERAL NOTES

- THE SITE PLAN BASED ON THE SOILS REPORT PREPARED BY CORNERSTONE, NOVEMBER 23, 2021, PROJECT NUMBER 681-7-1
- IF SOILS ARE EXPANSIVE IN NATURE, USE STEEL REINFORCING FOR ALL SITE CONCRETE
- ALL DIMENSIONS ARE TO THE FACE OF CONCRETE WALL, FACE OF CONCRETE CURB OR GRID LINE U.N.O.
- SEE "C" PLANS FOR ALL CONCRETE CURBS, GUTTERS AND SWALES
- PROVIDE STRUCTURAL CALCULATION AND CONSTRUCTION ANCHORAGE DETAIL FOR TRANSFORMER PRIOR TO INSTALLATION.
- SEE "C" DRAWINGS FOR POINT OF CONNECTIONS TO OFF-SITE UTILITIES, CONTRACTOR SHALL VERIFY ACTUAL UTILITY LOCATIONS.
- PROVIDE POSITIVE DRAINAGE AWAY FROM BLDG. SEE "C" DRAWINGS.
- CONTRACTOR TO REFER TO "C" DRAWINGS FOR ALL HORIZONTAL CONTROL DIMENSIONS. SITE PLANS ARE FOR GUIDANCE AND STARTING LAYOUT POINTS.
- SEE "C" DRAWINGS FOR FINISH GRADE ELEVATIONS.
- CONCRETE SIDEWALKS TO BE A MINIMUM OF 4" THICK W/ TOOLED JOINTS AT 6' O.C. EXPANSION/CONSTRUCTION JOINTS SHALL BE A MAXIMUM 12' EA. WAY W/ 1:20 MAX. SLOPE. EXPANSION JOINTS TO HAVE COMPRESSIVE EXPANSION FILLER MATERIAL OF 1/4". FINISH TO BE A MEDIUM BROOM FINISH
- U.N.O. PROVIDE KNOX BOXES AT ALL OFFICE ENTRANCES.
- PAINT CURBS AND PROVIDE SIGNS TO INFORM OF FIRE LANES AS REQUIRED BY FIRE DEPARTMENT
- ON-SITE FIRE MAIN, FIRE SPRINKLER, AND SPRINKLER MONITORING SYSTEM SHALL BE SUBMITTED SEPARATELY TO THE FIRE DEPARTMENT FOR REVIEW AND PERMITTING.
- ALL VERTICAL MOUNTING POLES OF FENCING SHALL BE CAPPED.
- LANDSCAPED AREAS SHALL BE DELINEATED WITH A MINIMUM SIX INCHES (6") HIGH CURB
- ALL INTERIOR AND EXTERIOR WALK SURFACES TO BE NON-SLIP TYPE

SITE PLAN GENERAL NOTES

- | | |
|--|--|
| CONCRETE PAVING, SEE "C" DRWS. FOR THICKNESS | COMPACT PARKING STALL 9' X 16' (14' WITH 2' OVERHANG) |
| STANDARD PARKING STALL 9' X 18' (16' WITH 2' OVERHANG) | ACCESSIBLE PARKING STALL (9' X 18') |
| STANDARD PARKING STALL W/ EVCS INSTALLED | ACCESSIBLE AISLE SEE DETAIL 11/AD.1 |
| STANDARD PARKING STALL W/ CONDUITS ONLY | ACCESSIBLE PARKING (VAN) STALL (9' X 18') + 8' W/ ACCESSIBLE AISLE |
| TRAILER PARKING (10' X 53') | |
| LANDSCAPED AREA | PATH OF TRAVEL, MINIMUM WIDTH TO BE 4'. SLOPE NOT TO EXCEED 5% IN THE DIRECTION OF TRAVEL AND CROSS SLOPE NOT TO EXCEED 2%, SEE CIVIL FOR GRADING PLAN |
| NON-ACCESSIBLE PATH | |



hpa, inc.
600 grand ave, suite 302
oakland, ca
94610
tel: 949-862-2113
email: hpa@hparchs.com

Developer

LIVERMORE
INDUSTRIAL
PARTNERS 40
LLC

Project:

OAKS BUSINESS
PARK

LIVERMORE, CA

Consultants:


CIVIL	Kier&Wright
STRUCTURAL	-
MECHANICAL	-
PLUMBING	-
ELECTRICAL	-
LANDSCAPE	Green Design
FIRE PROTECTION	-
SOILS ENGINEER	-

Title: ENLARGED PATIO PLAN
& ELEVATION

Project Number: 19177
Drawn by: TSP
Date: 09/19/2023
Revision:

Sheet:


1-DAB-A1.2

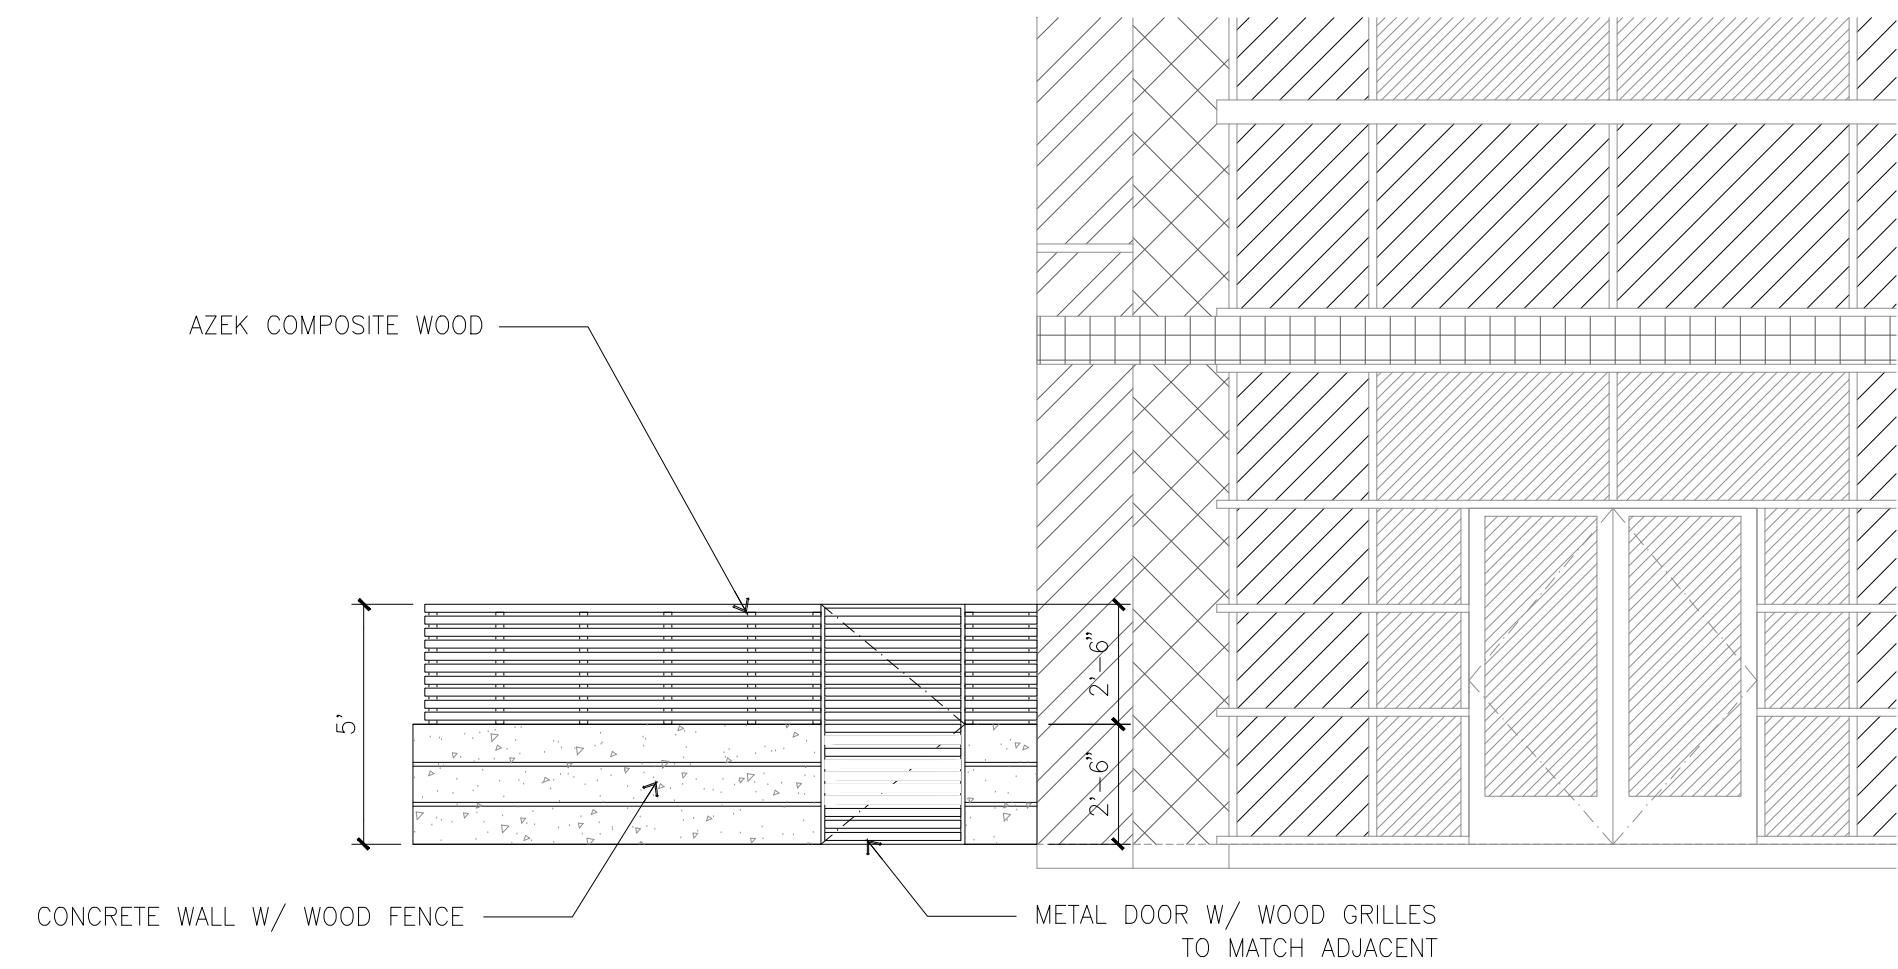

PATIO ELEVATION - NORTH

scale: 1/4" = 1'-0"


B

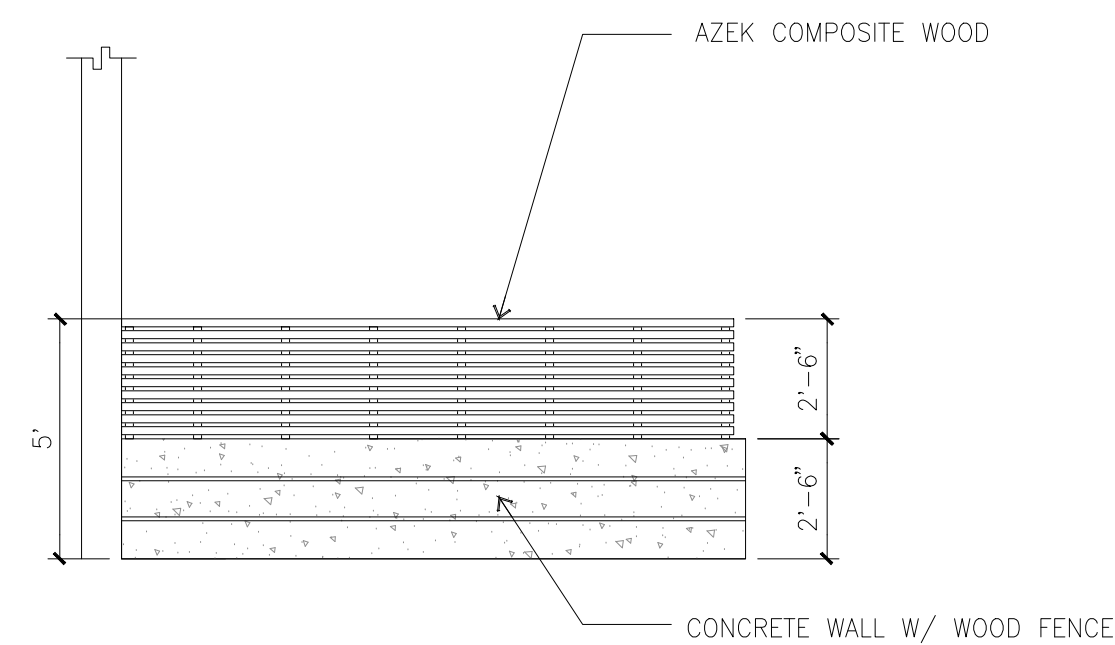

PATIO ELEVATION - SOUTH

scale: 1/4" = 1'-0"


C

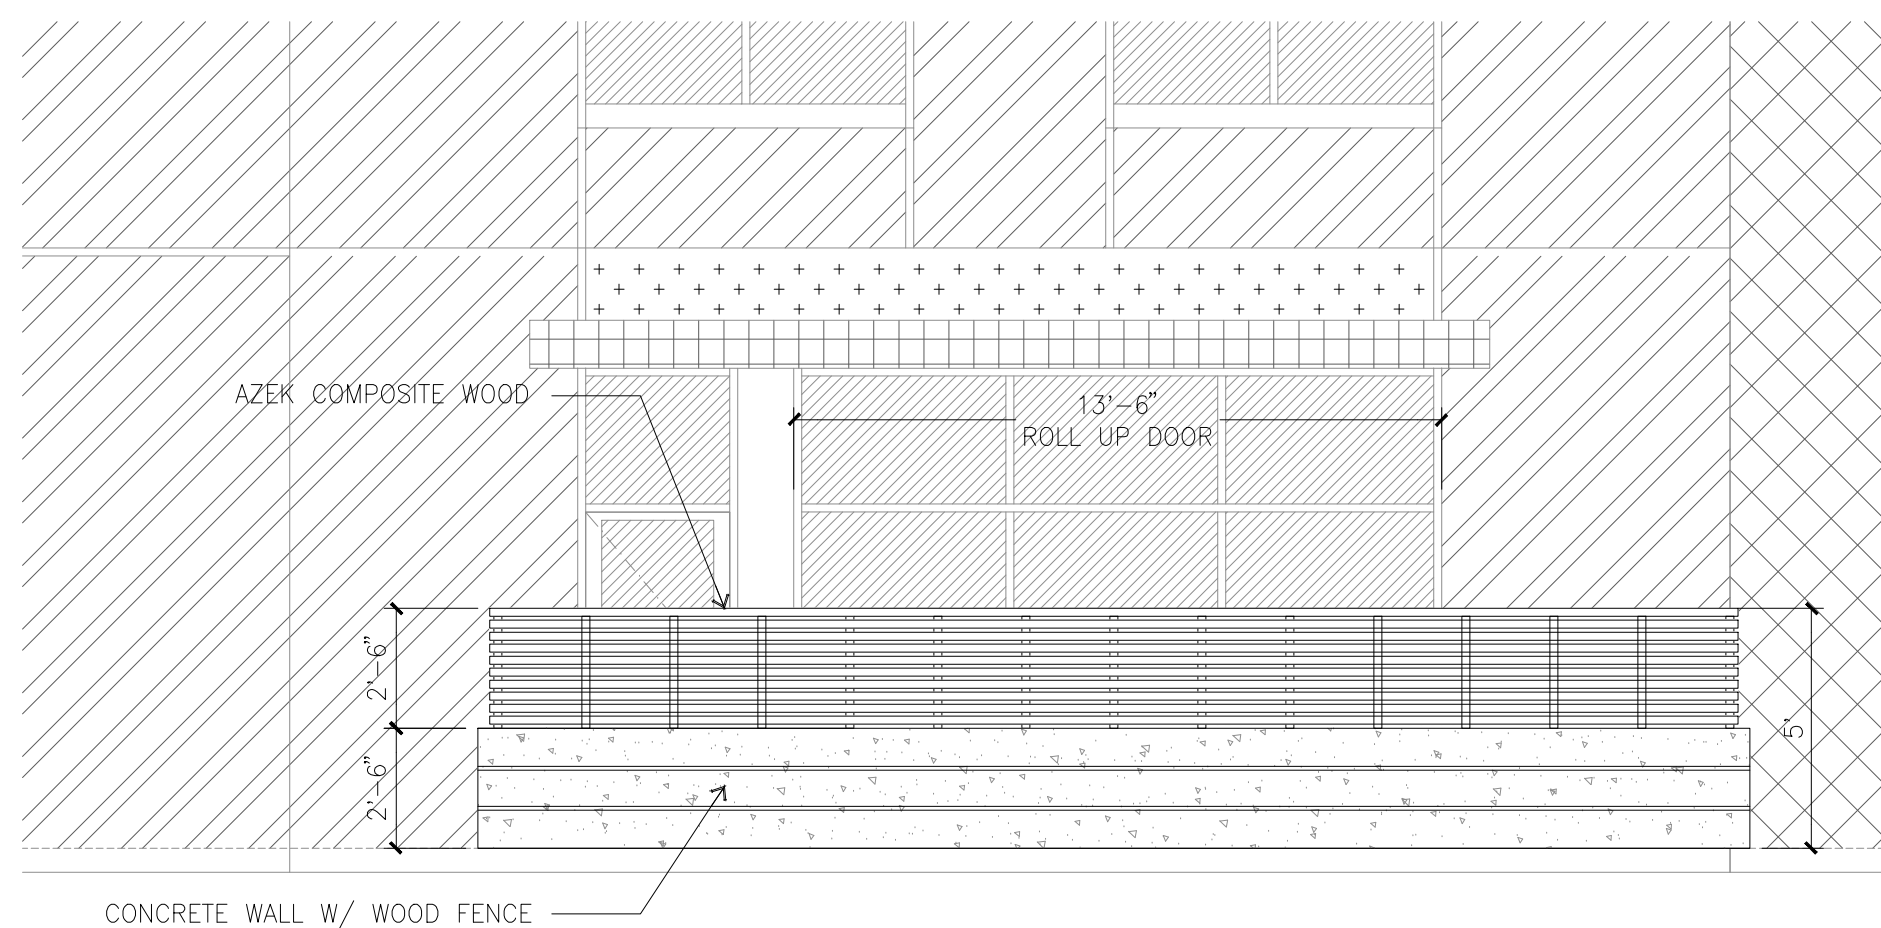

PATIO ELEVATION - EAST

scale: 1/4" = 1'-0"


D

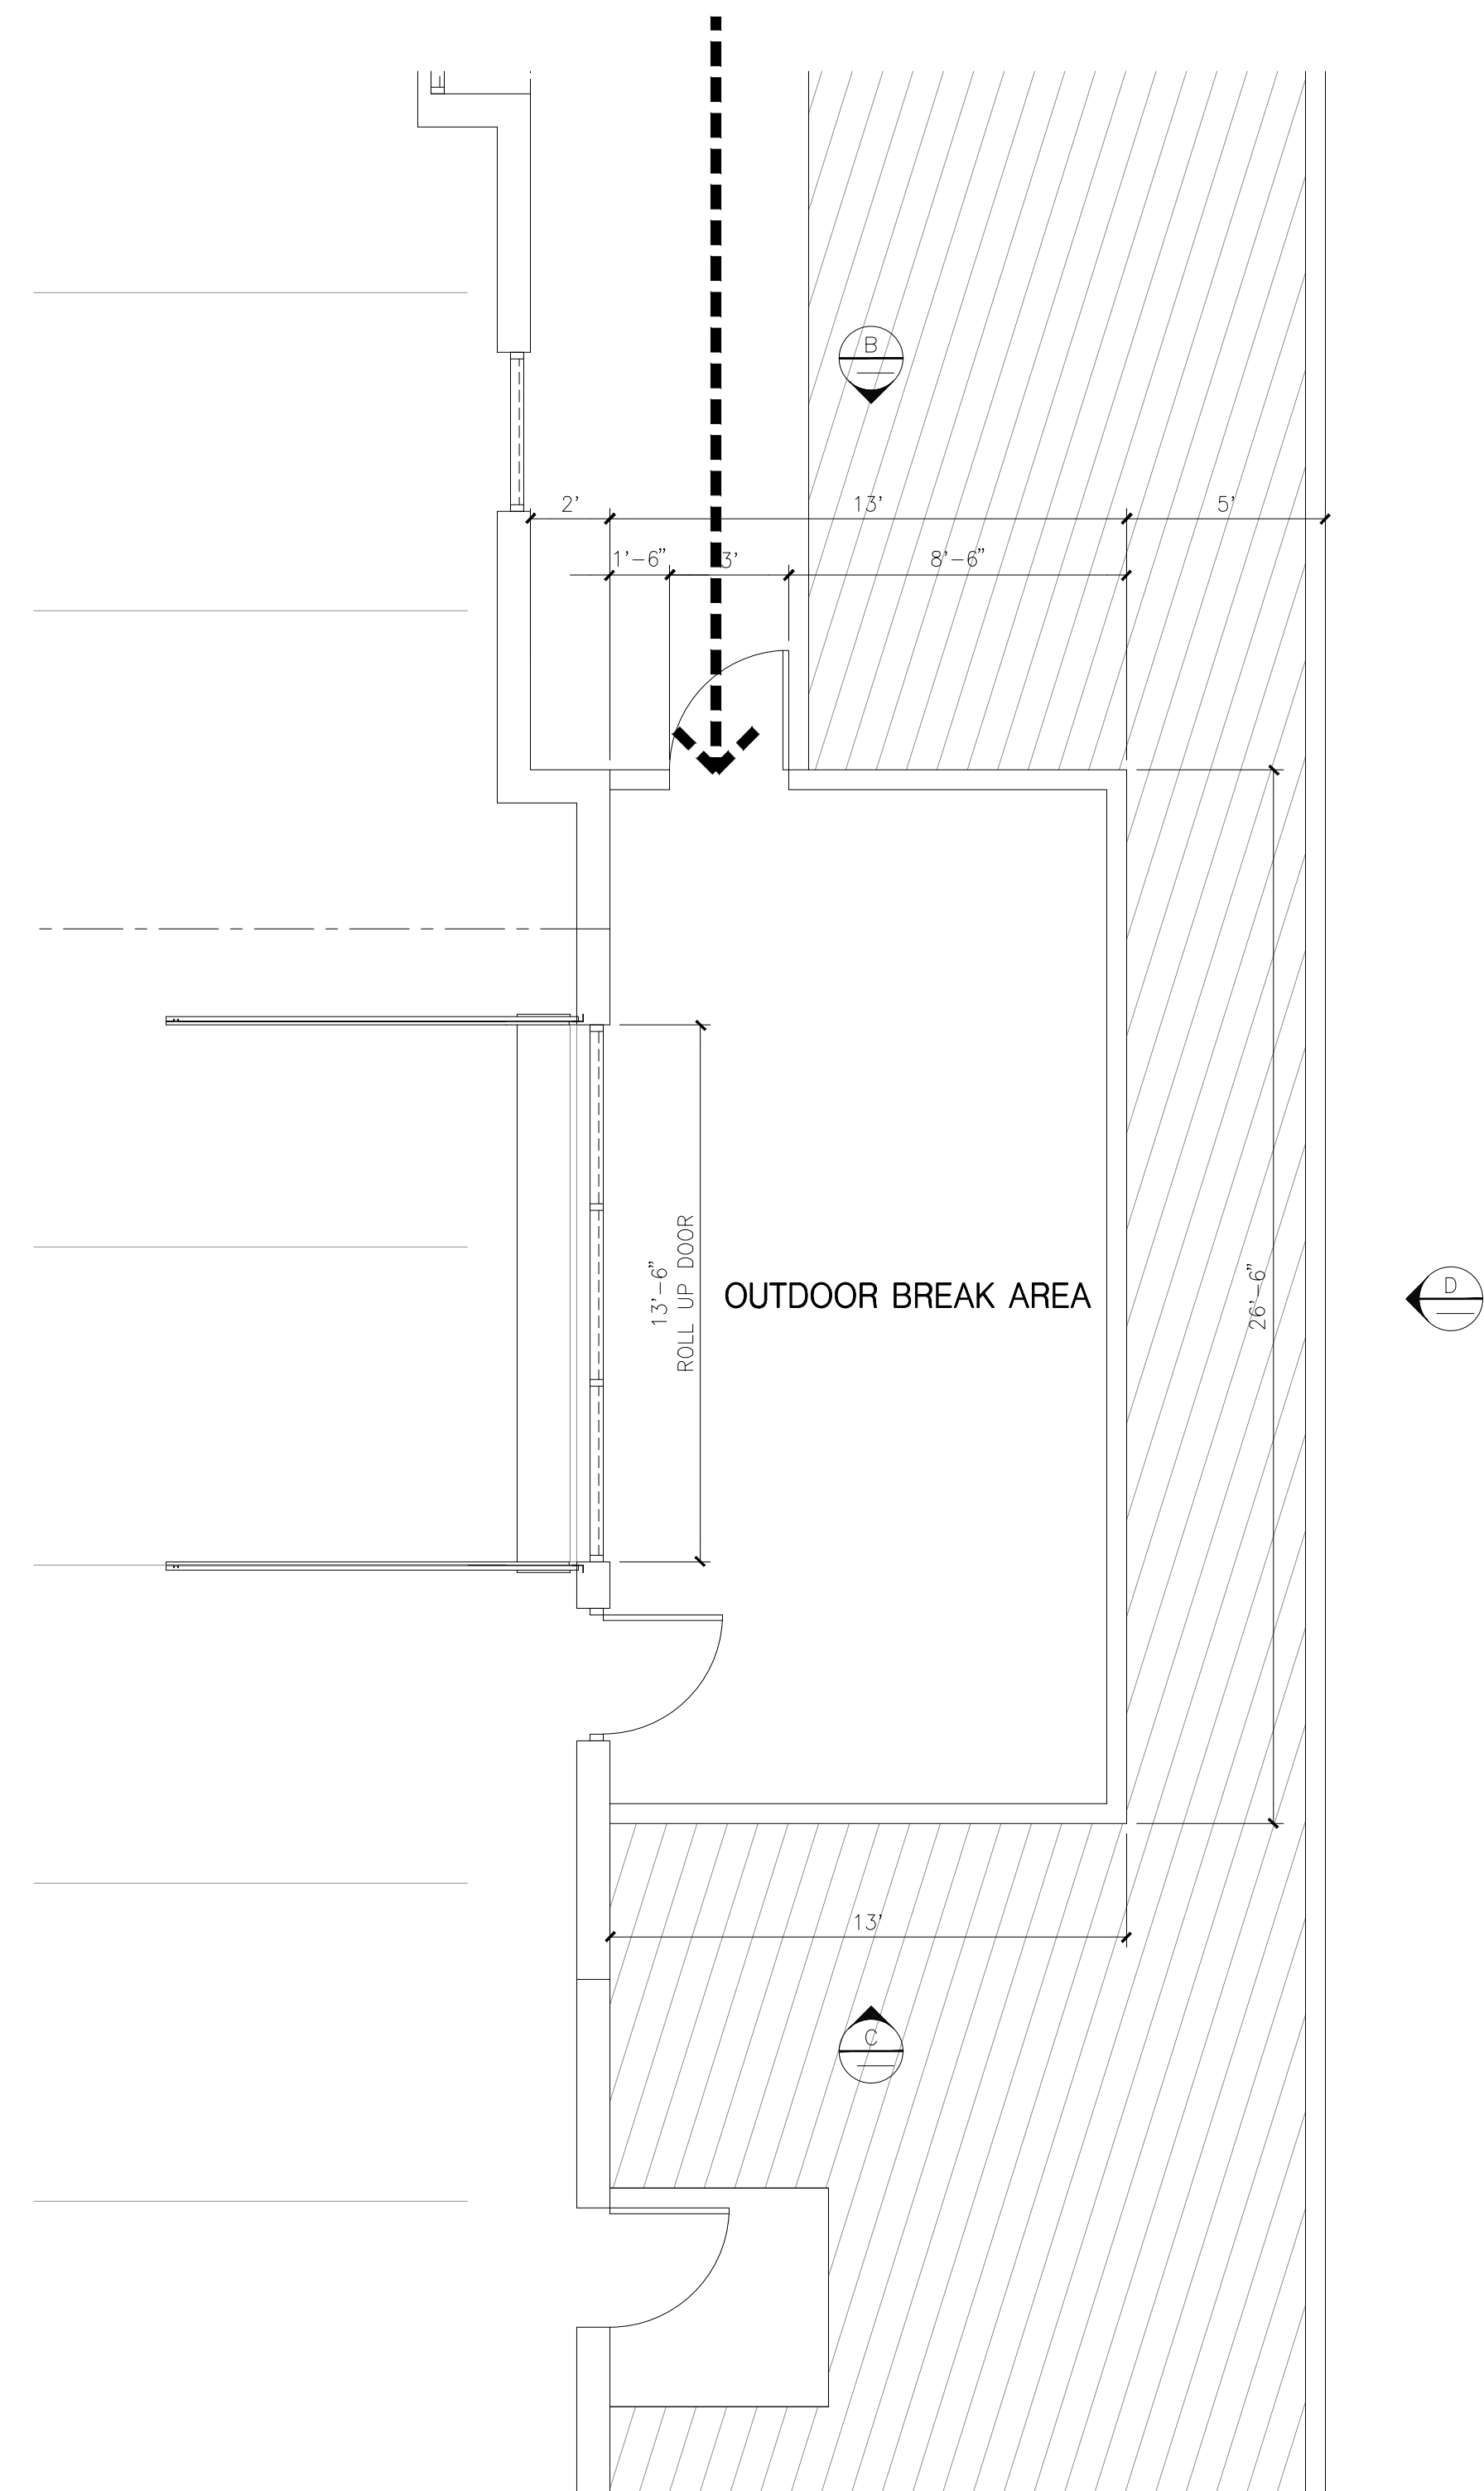

ENLARGED PATIO PLANS

scale: 1/4" = 1'-0"

A

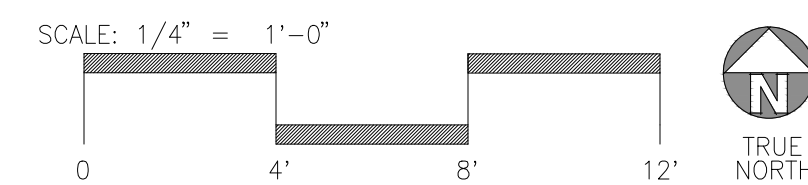


KEYNOTES - FLOOR PLAN

- 1 CONCRETE TILT-UP PANEL.
- 2 STRUCTURAL STEEL COLUMN.
- 3 TYPICAL STOREFRONT SYSTEM WITH GLAZING. SEE ENLARGED PLANS AND ELEVATIONS FOR SIZE, COLOR AND LOCATIONS.
- 4 CONCRETE RAMP W/ 42" HIGH CONC TILT-UP GUARD WALL OR BUILDING WALL ON BOTH SIDES OF RAMP.
- 5 9' X 10' DOCK DOOR, SECTIONAL O.H., STANDARD GRADE, DESIGNED TO RESIST CITY REQUIRED WIND SPEED.
- 6 EXTERIOR METAL STEEL STAIR.
- 7 5'-6"x5'-6"x4", THICK CONCRETE EXTERIOR LANDING PAD TYPICAL AT ALL EXTERIOR MAN DOORS TO LANDSCAPED AREA. FINISH TO BE MEDIUM BLOOM FINISH, SLOPE TO BE 1/4" = 12" MAX.
- 8 4'X8' METAL LOUVER.
- 9 DOCK DOOR BUMPER.
- 10 12' X 14' DRIVE THRU, SECTIONAL O.H., STANDARD GRADE, DESIGNED TO RESIST CITY REQUIRED WIND SPEED.
- 11 3' X 7' HOLLOW METAL EXTERIOR MAN DOOR, DESIGNED TO RESIST CITY REQUIRED WIND SPEED.
- 12 CONC. FILLED GUARD POST, 6" DIA. U.N.O., 48"H.
- 13 EXTERIOR DOWNSPOUT WITH OVERFLOW SCUPPER.
- 14 Z GUARD.
- 15 ELECTRICAL ROOM.
- 16 METAL CANOPY ABOVE.
- 17 ROOF ACCESS LADDER.

GENERAL NOTES - FLOOR PLAN



- 1. THIS BUILDING IS DESIGNED FOR HIGH PILE STORAGE WITH FIRE ACCESS MAN DOORS AT 125' +/-, A SEPARATE PERMIT WILL BE REQUIRED FOR ANY RACKING/CONVEYER SYSTEMS. INSURE HEAT AND SMOKE VENTS AS REQ'D COMPLY WITH TABLE 910.3 CODES.
- 2. FIRE HOSE LOCATIONS SHALL BE APPROVED PER FIRE DEPARTMENT.
- 3. SEE "C" DRAWINGS FOR FINISH SURFACE ELEVATIONS.
- 4. WAREHOUSE INTERIOR CONCRETE WALLS ARE PAINTED WHITE. COLUMNS ARE TO RECEIVE PRIMER ONLY. ALL CYP. BS. IN WAREHOUSE TO RECEIVE 1 COAT OF WHITE TO COVER.
- 5. THE BUILDING FLOOR SLAB IS FLAT/SLOPED, SEE CIVIL.
- 6. SLOPE POUR STRIP 1/2" TO EXTERIOR AT ALL MANDOOR EXITS. SEE "S" DRAWINGS FOR POUR STRIP LOCATION.
- 7. PROVIDE 6" DIA. CONCRETE BOLLARD AT ALL FIRE RISER AND UNPROTECTED INTERIOR ROOF DRAIN.
- 8. ALL DIMENSIONS ARE TO THE FACE OF CONCRETE PANEL WALL, GRIDLINE, OR FACE OF STUD U.N.O.
- 9. SEE CIVIL DRAWINGS FOR POINT OF CONNECTIONS TO OFF-SITE UTILITIES. CONTRACTOR TO VERIFY ACTUAL UTILITY LOCATIONS, PLUMBING/ELECTRICAL COORDINATION.
- 10. FOR DOOR TYPES AND SIZES, SEE DETAIL SHEET AS.1. NOTE: ALL DOORS PER DOOR SCHEDULE ARE FINISH OPENINGS.
- 11. CONTRACTOR TO PROTECT AND KEEP THE FLOOR SLAB CLEAN. ALL EQUIPMENT TO BE DIAPERED INCLUDING CARS AND TRUCKS.
- 12. ALL EXIT MAN DOORS IN WAREHOUSE TO HAVE ILLUMINATED EXIT SIGN HARDWARE.
- 13. HIGHLY FLAMMABLE AND COMBUSTIBLE MATERIAL SHALL NOT BE USED OR STORED IN THIS BUILDING.
- 14. PROVIDE FIRE EXTINGUISHERS AT LOCATIONS DETERMINED BY FIRE DEPARTMENT.
- 15. EACH EXTERIOR EXIT DOOR SHALL BE IDENTIFIED BY A TACTILE EXIT SIGN WITH THE WORDS "EXIT". THE MOUNTING HEIGHT FOR SUCH SIGNAGE SHALL BE 60" FROM FINISH FLOOR LEVEL TO THE CENTER OF THE SIGN.
- 16. AFFIX AN INTERNATIONAL ACCESSIBILITY SYMBOL ON ALL ACCESSIBLE ENTRANCES PER 20C 11B-216.6.
- 17. ALL INTERIOR AND EXTERIOR WALKING SURFACES TO BE NON-SLIP TYPE.

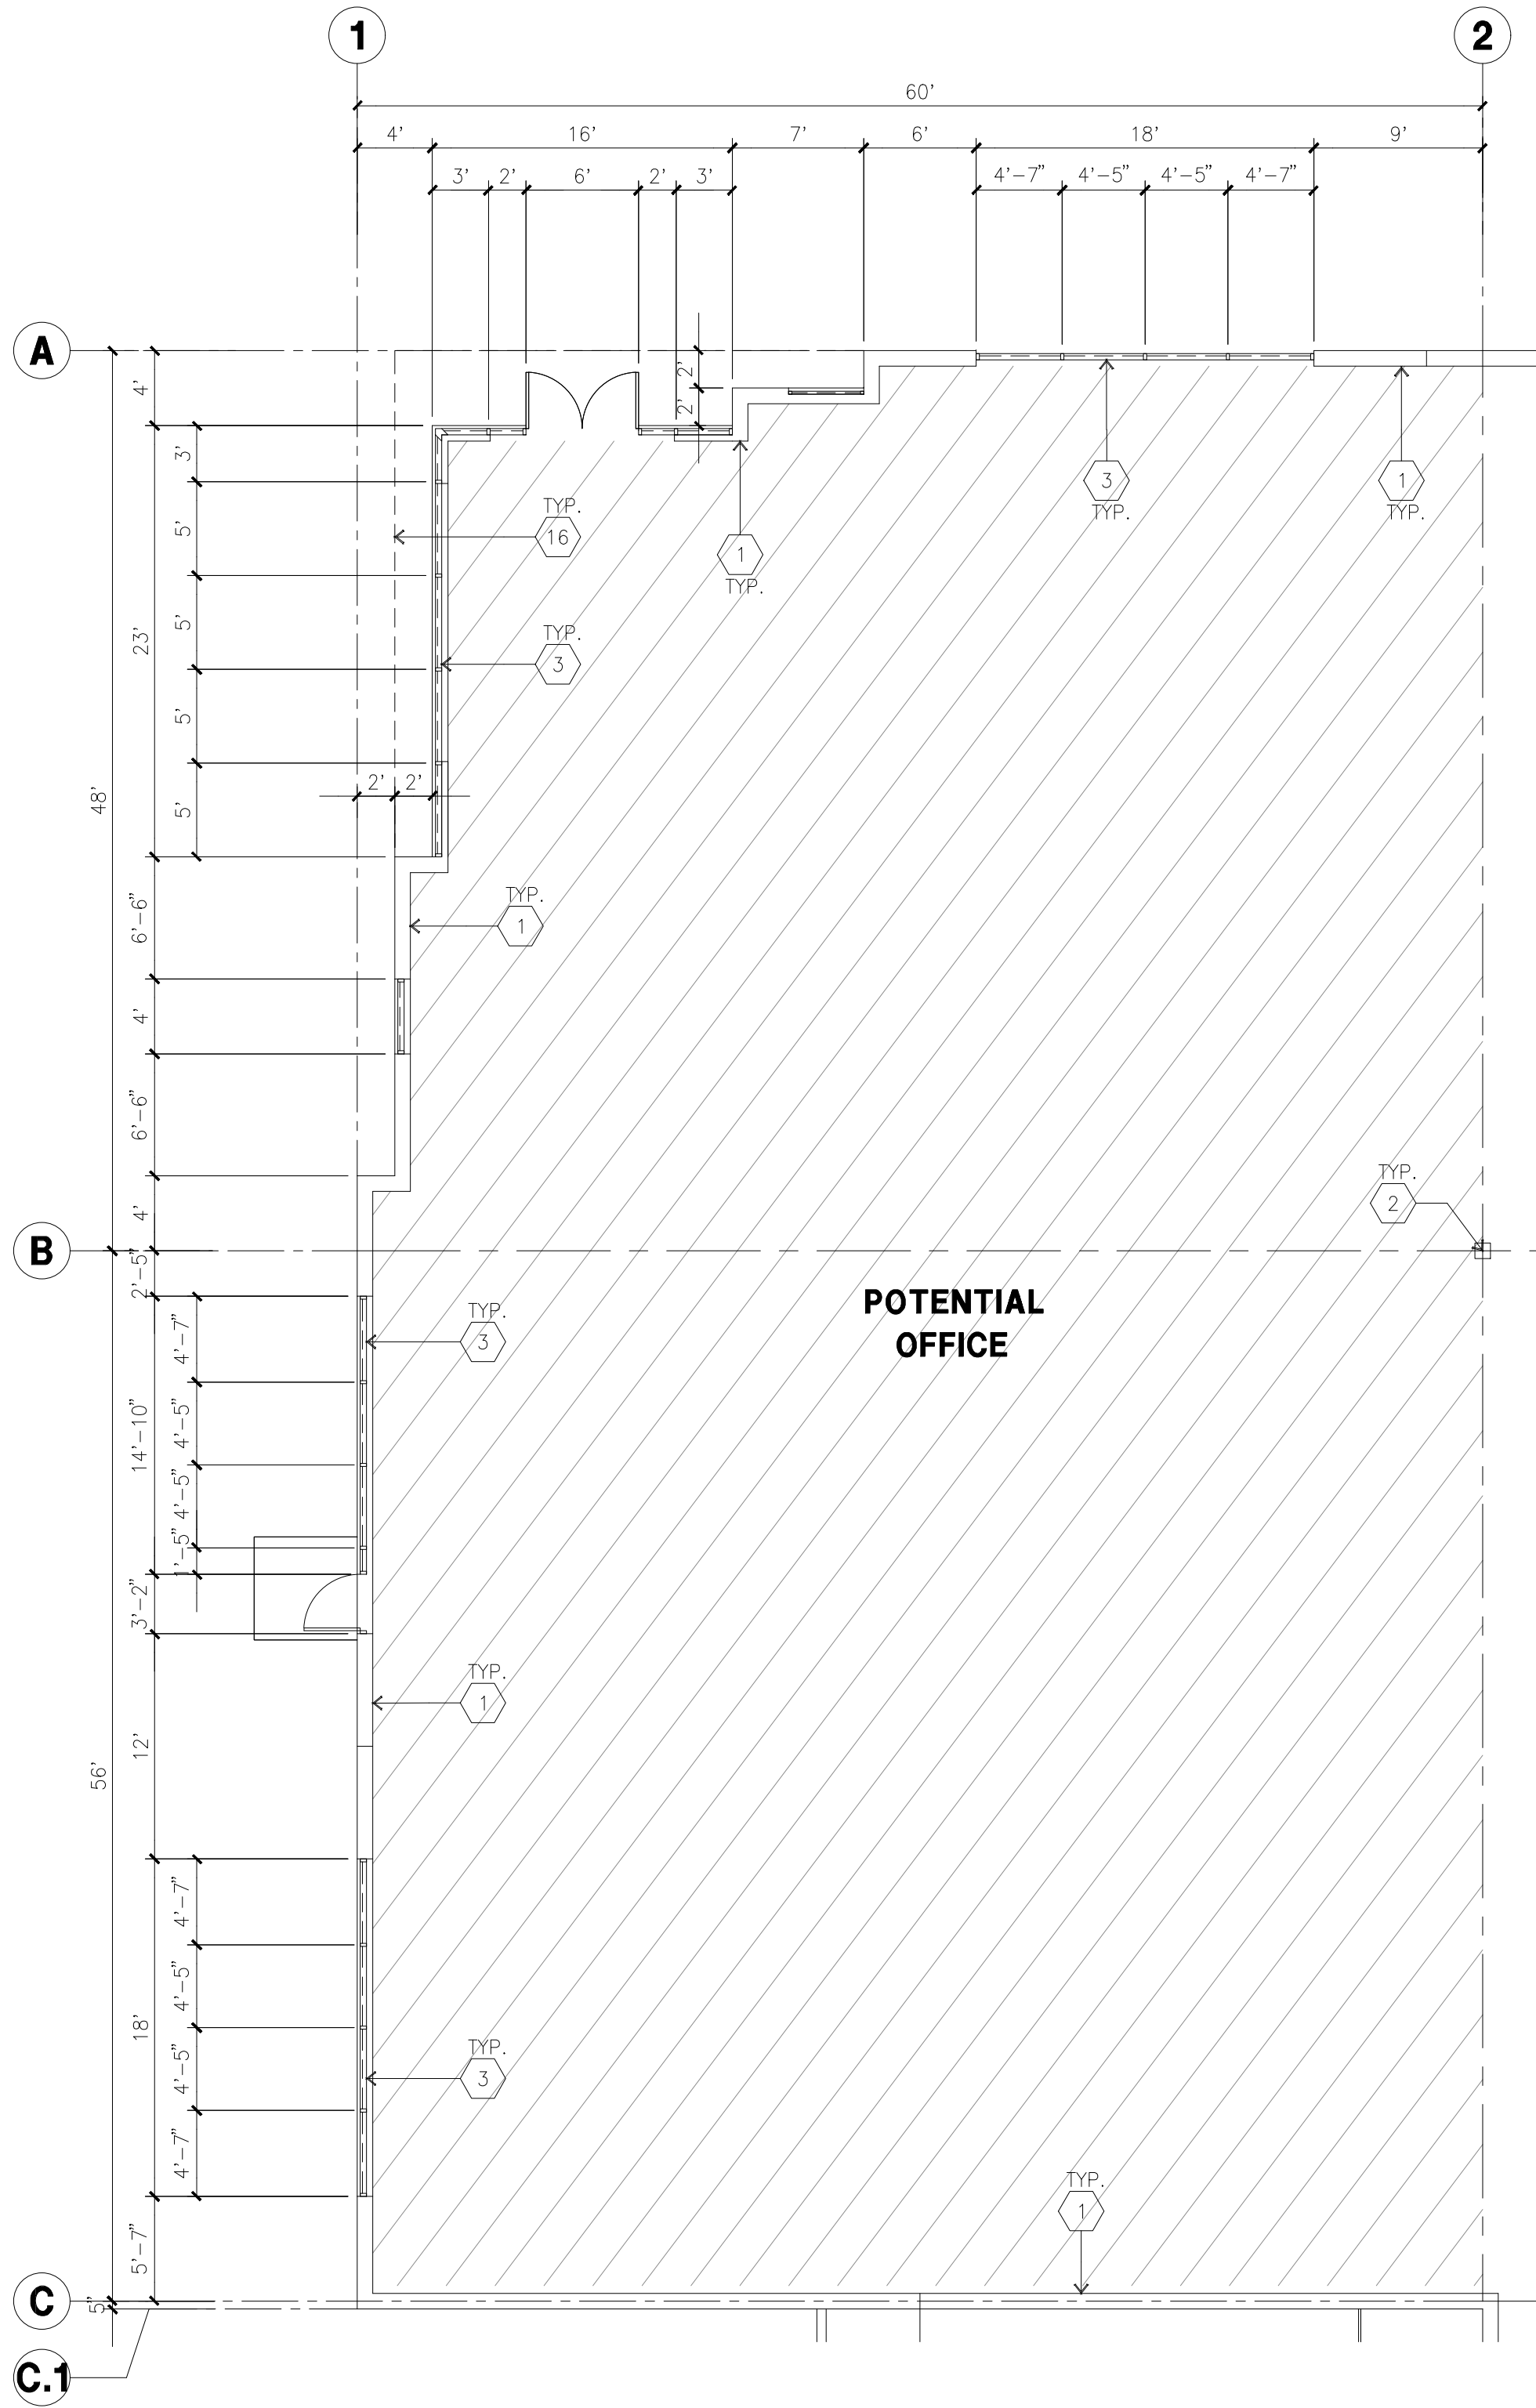

ENLARGED FLOOR PLAN

scale: 1/8" = 1'-0"


SCALE: 1/8" = 1'-0"

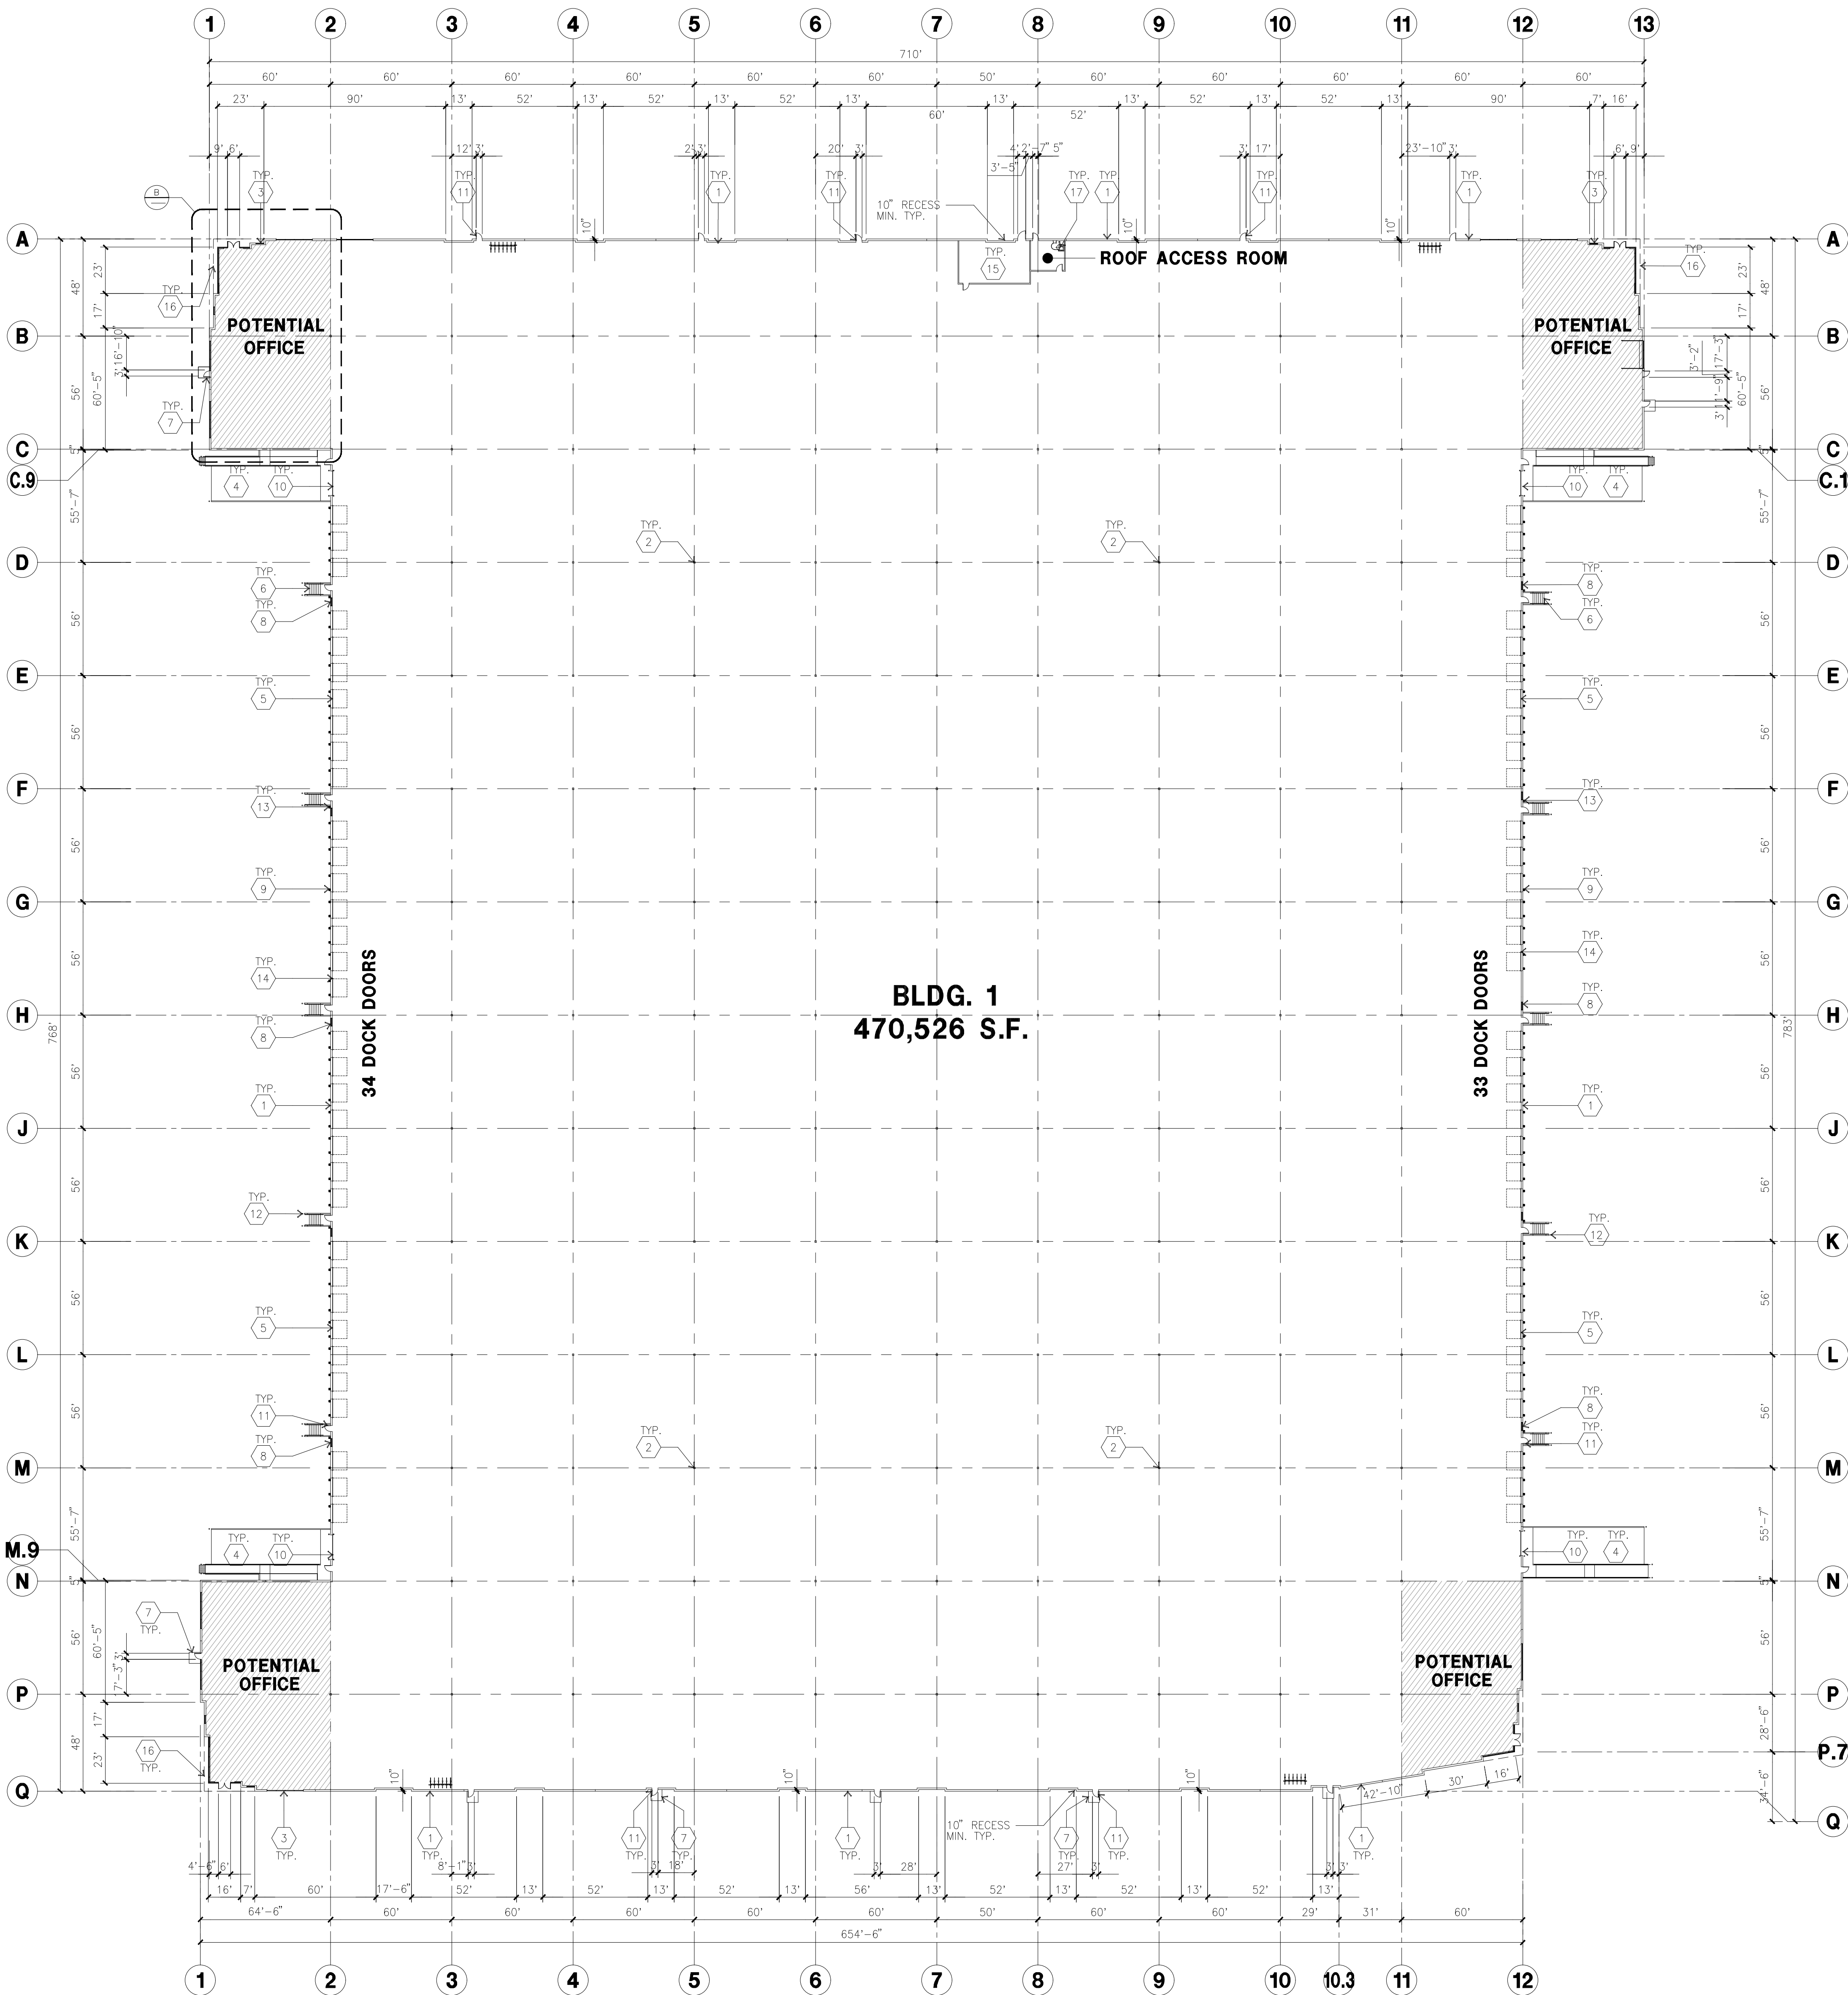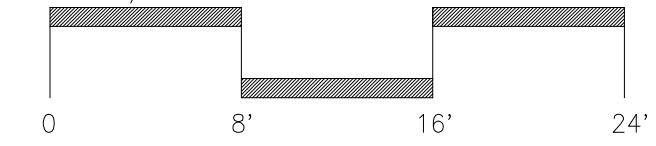

OVERALL FLOOR PLAN

scale: 1" = 40'-0"

SCALE: 1" = 40'-0"

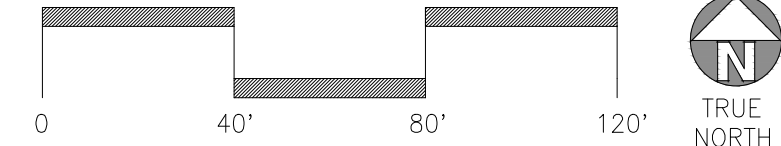

hpa, inc.
600 grand ave, suite 302
oakland, ca
94610
tel: 949-862-2113
email: hpa@hparchs.com

Developer

LIVERMORE
INDUSTRIAL
PARTNERS 40
LLC

Project:

OAKS BUSINESS
PARK

LIVERMORE, CA

Consultants:

CIVIL Kier&Wright
STRUCTURAL
MECHANICAL
PLUMBING
ELECTRICAL
LANDSCAPE Green Design
FIRE PROTECTION
SOILS ENGINEER

OVERALL FLOOR PLAN

Title:

Project Number: 19177


Drawn by: TSP

Date: 09/19/2023


Revision:

Sheet:

1-DAB-A2.1

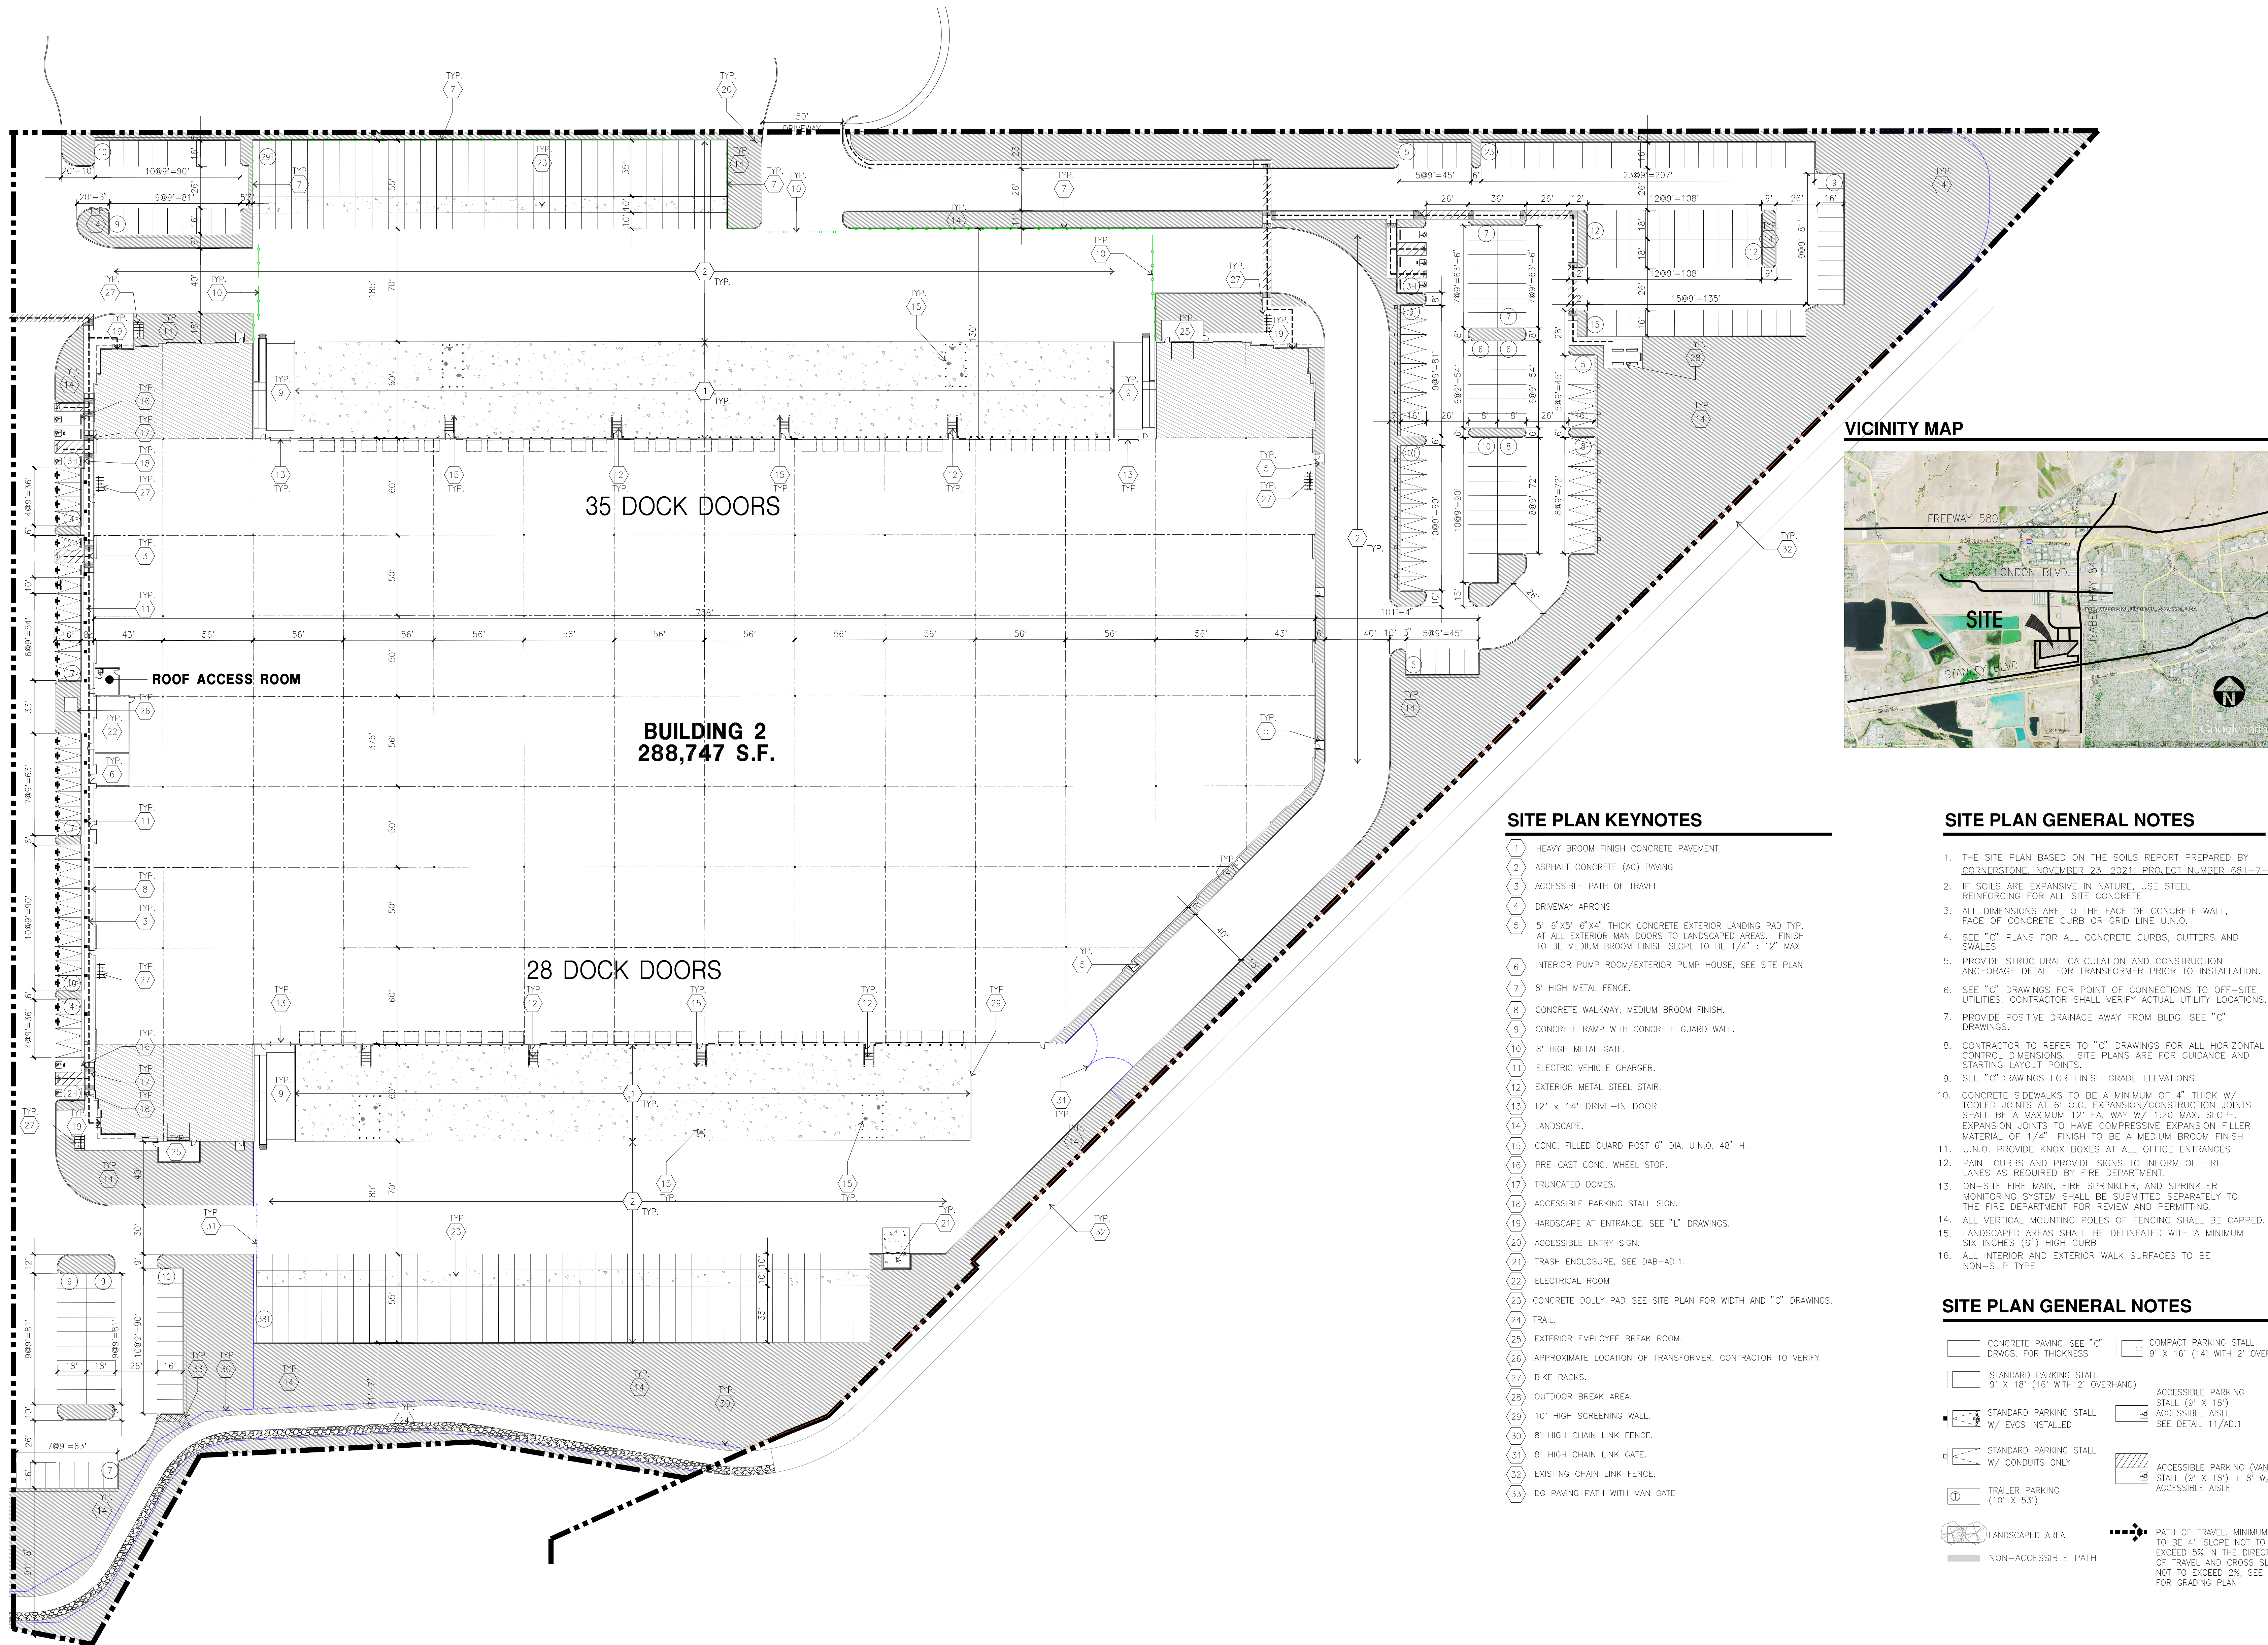

OVERALL SITE PLAN

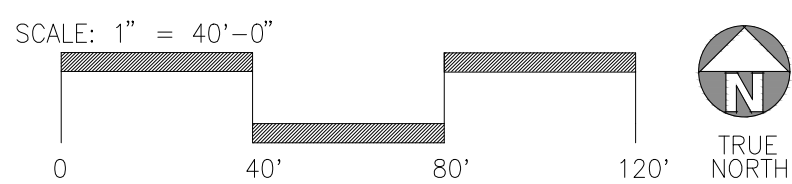

SITE PLAN KEYNOTES









- 1 HEAVY BROOM FINISH CONCRETE PAVEMENT.
- 2 ASPHALT CONCRETE (AC) PAVING
- 3 ACCESSIBLE PATH OF TRAVEL
- 4 DRIVEWAY APRONS
- 5 5'-6"X5'-6"X4" THICK CONCRETE EXTERIOR LANDING PAD TYP. AT ALL EXTERIOR MAN DOORS TO LANDSCAPED AREAS. FINISH TO BE MEDIUM BROOM FINISH SLOPE TO BE 1/4" - 1/2" MAX.
- 6 INTERIOR PUMP ROOM/EXTERIOR PUMP HOUSE, SEE SITE PLAN
- 7 8' HIGH METAL FENCE.
- 8 CONCRETE WALKWAY, MEDIUM BROOM FINISH.
- 9 CONCRETE RAMP WITH CONCRETE GUARD WALL.
- 10 8' HIGH METAL GATE.
- 11 ELECTRIC VEHICLE CHARGER.
- 12 EXTERIOR METAL STEEL STAIR.
- 13 12' x 14' DRIVE-IN DOOR
- 14 LANDSCAPE.
- 15 CONC. FILLED GUARD POST 6" DIA. U.N.O. 48" H.
- 16 PRE-CAST CONC. WHEEL STOP.
- 17 TRUNCATED DOMES.
- 18 ACCESSIBLE PARKING STALL SIGN.
- 19 HARDSCAPE AT ENTRANCE, SEE "L" DRAWINGS.
- 20 ACCESSIBLE ENTRY SIGN.
- 21 TRASH ENCLOSURE, SEE DAB-AD.1.
- 22 ELECTRICAL ROOM.
- 23 CONCRETE DOLLY PAD. SEE SITE PLAN FOR WIDTH AND "C" DRAWINGS.
- 24 TRAIL.
- 25 EXTERIOR EMPLOYEE BREAK ROOM.
- 26 APPROXIMATE LOCATION OF TRANSFORMER. CONTRACTOR TO VERIFY
- 27 BIKE RACKS.
- 28 OUTDOOR BREAK AREA.
- 29 10' HIGH SCREENING WALL.
- 30 8' HIGH CHAIN LINK FENCE.
- 31 8' HIGH CHAIN LINK GATE.
- 32 EXISTING CHAIN LINK FENCE.
- 33 DG PAVING PATH WITH MAN GATE

SITE PLAN GENERAL NOTES

1. THE SITE PLAN BASED ON THE SOILS REPORT PREPARED BY CORNERSTONE, NOVEMBER 23, 2021, PROJECT NUMBER 681-7-1
2. IF SOILS ARE EXPANSIVE IN NATURE, USE STEEL REINFORCING FOR ALL SITE CONCRETE
3. ALL DIMENSIONS ARE TO THE FACE OF CONCRETE WALL, FACE OF CONCRETE CURB OR GRID LINE U.N.O.
4. SEE "C" PLANS FOR ALL CONCRETE CURBS, GUTTERS AND SWALES
5. PROVIDE STRUCTURAL CALCULATION AND CONSTRUCTION ANCHORAGE DETAIL FOR TRANSFORMER PRIOR TO INSTALLATION.
6. SEE "C" DRAWINGS FOR POINT OF CONNECTIONS TO OFF-SITE UTILITIES. CONTRACTOR SHALL VERIFY ACTUAL UTILITY LOCATIONS.
7. PROVIDE POSITIVE DRAINAGE AWAY FROM BLDG. SEE "C" DRAWINGS.
8. CONTRACTOR TO REFER TO "C" DRAWINGS FOR ALL HORIZONTAL CONTROL DIMENSIONS. SITE PLANS ARE FOR GUIDANCE AND STARTING LAYOUT POINTS.
9. SEE "C" DRAWINGS FOR FINISH GRADE ELEVATIONS.
10. CONCRETE SIDEWALKS TO BE A MINIMUM OF 4" THICK W/ TOOLED JOINTS AT 6' O.C. EXPANSION/CONSTRUCTION JOINTS SHALL BE A MAXIMUM 12" EA. WAY W/ 1:20 MAX. SLOPE. EXPANSION JOINTS TO HAVE COMPRESSIVE EXPANSION FILLER MATERIAL OF 1/4". FINISH TO BE A MEDIUM BROOM FINISH
11. U.N.O. PROVIDE KNOX BOXES AT ALL OFFICE ENTRANCES.
12. PAINT CURBS AND PROVIDE SIGNS TO INFORM OF FIRE LANES AS REQUIRED BY FIRE DEPARTMENT.
13. ON-SITE FIRE MAIN, FIRE SPRINKLER, AND SPRINKLER MONITORING SYSTEM SHALL BE SUBMITTED SEPARATELY TO THE FIRE DEPARTMENT FOR REVIEW AND PERMITTING.
14. ALL VERTICAL MOUNTING POLES OF FENCING SHALL BE CAPPED.
15. LANDSCAPED AREAS SHALL BE DELINEATED WITH A MINIMUM SIX INCHES (6") HIGH CURB
16. ALL INTERIOR AND EXTERIOR WALK SURFACES TO BE NON-SLIP TYPE

SITE PLAN GENERAL NOTES

- | | |
|--|--|
| CONCRETE PAVING, SEE "C" DRWS. FOR THICKNESS | COMPACT PARKING STALL 9' X 16' (14' WITH 2' OVERHANG) |
| STANDARD PARKING STALL 9' X 18' (16' WITH 2' OVERHANG) | ACCESSIBLE PARKING STALL (9' X 18') ACCESSIBLE AISLE SEE DETAIL 11/AD.1 |
| STANDARD PARKING STALL W/ EVCS INSTALLED | ACCESSIBLE PARKING (VAN) STALL (9' X 18') + 8' W/ ACCESSIBLE AISLE |
| STANDARD PARKING STALL W/ CONDUITS ONLY | |
| TRAILER PARKING (10' X 53') | |
| LANDSCAPED AREA | PATH OF TRAVEL, MINIMUM WIDTH TO BE 4'. SLOPE NOT TO EXCEED 5% IN THE DIRECTION OF TRAVEL AND CROSS SLOPE NOT TO EXCEED 2%, SEE CIVIL FOR GRADING PLAN |
| NON-ACCESSIBLE PATH | |

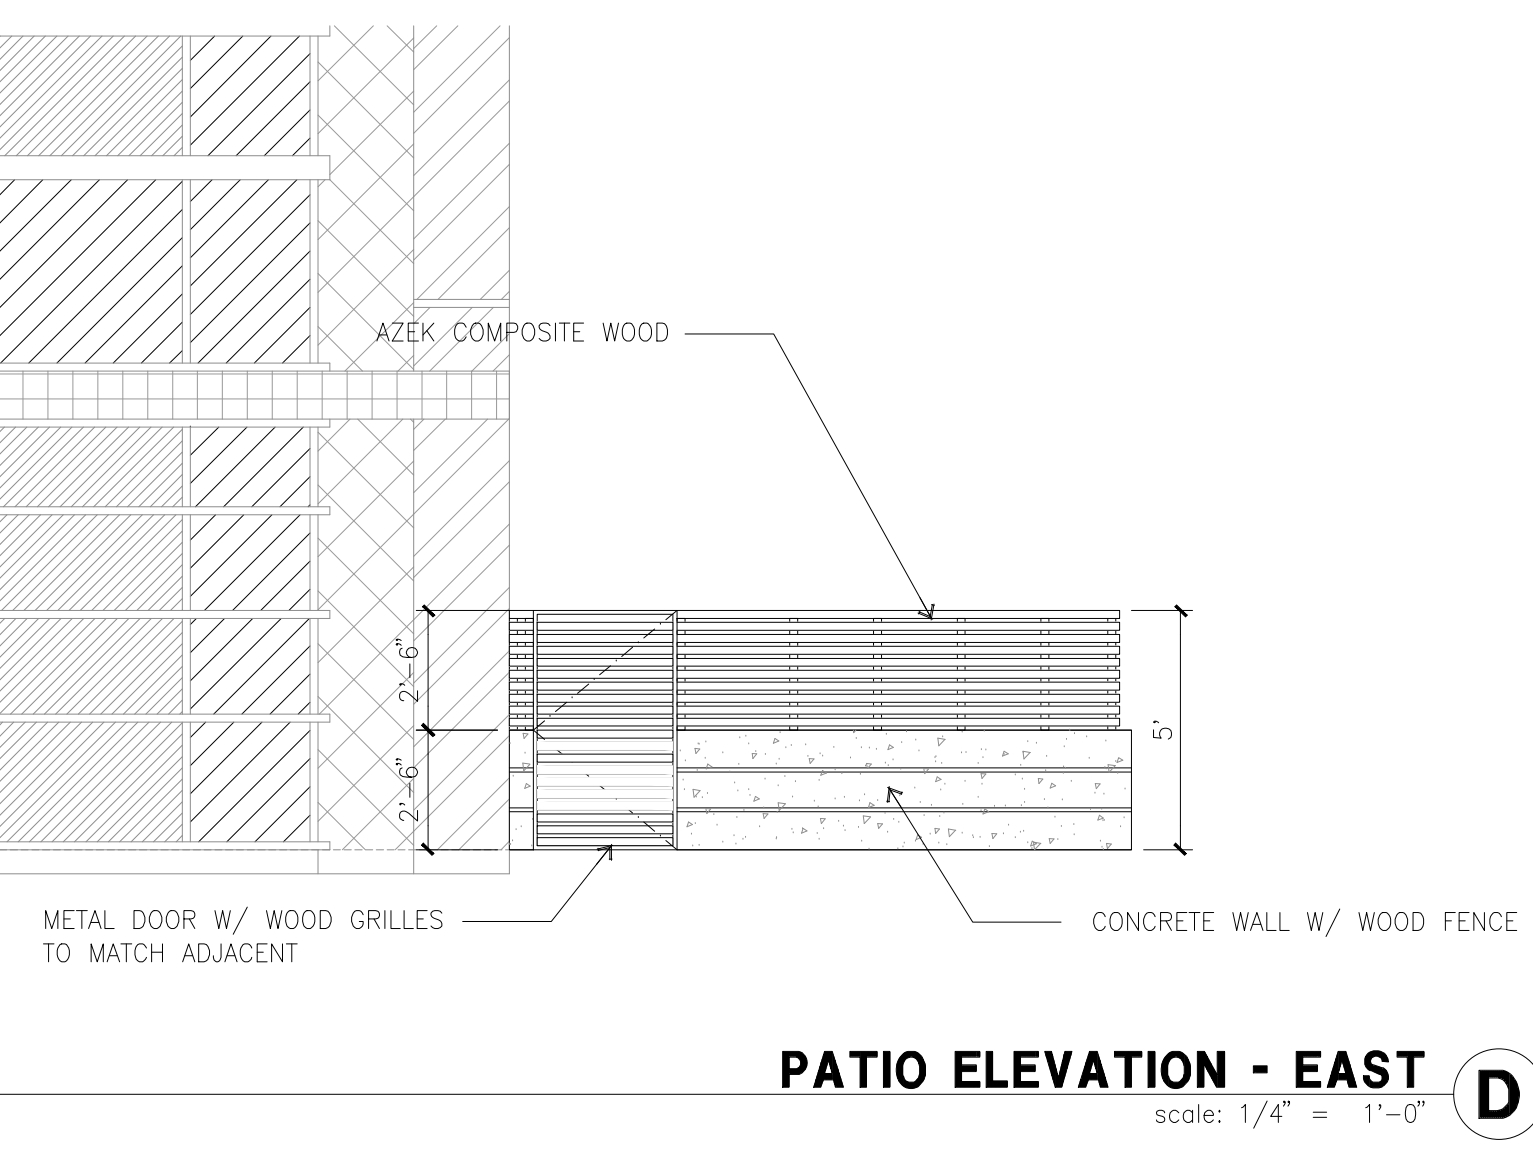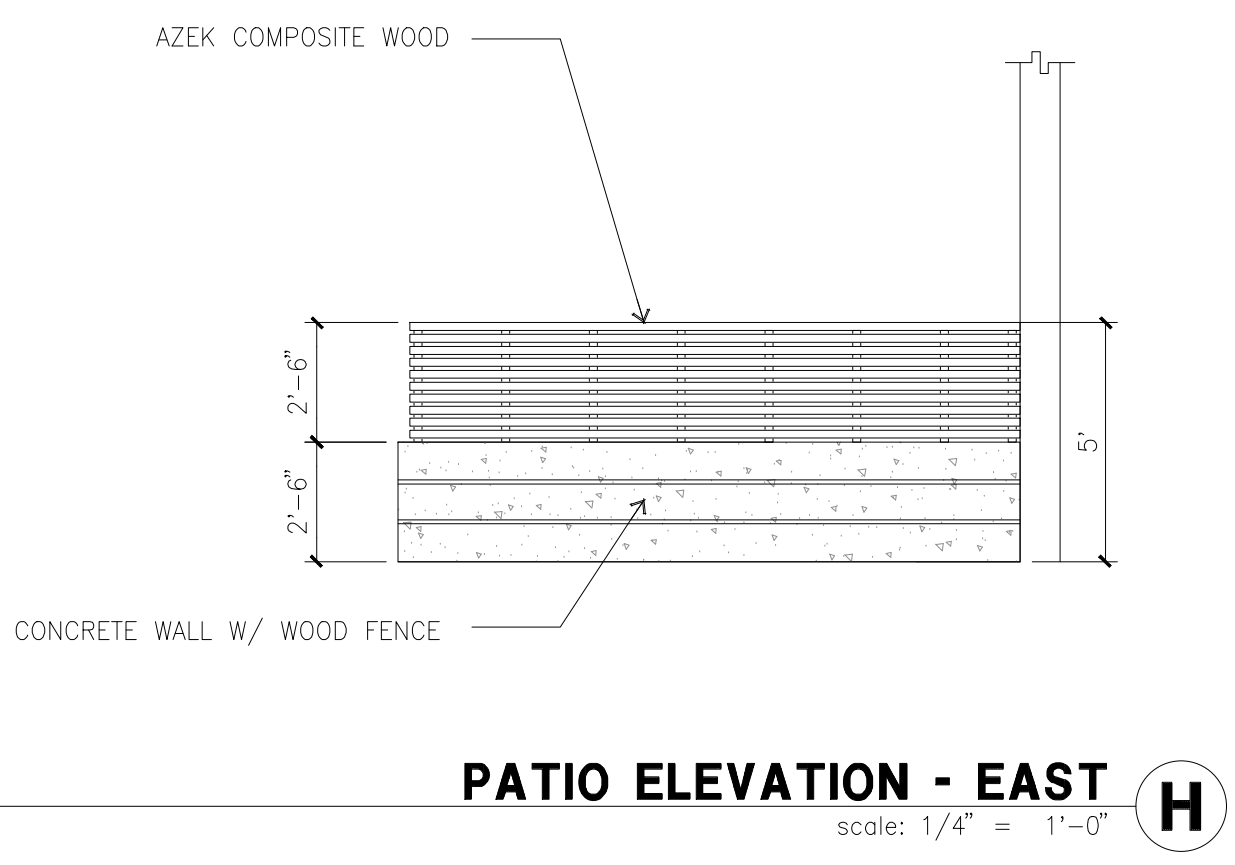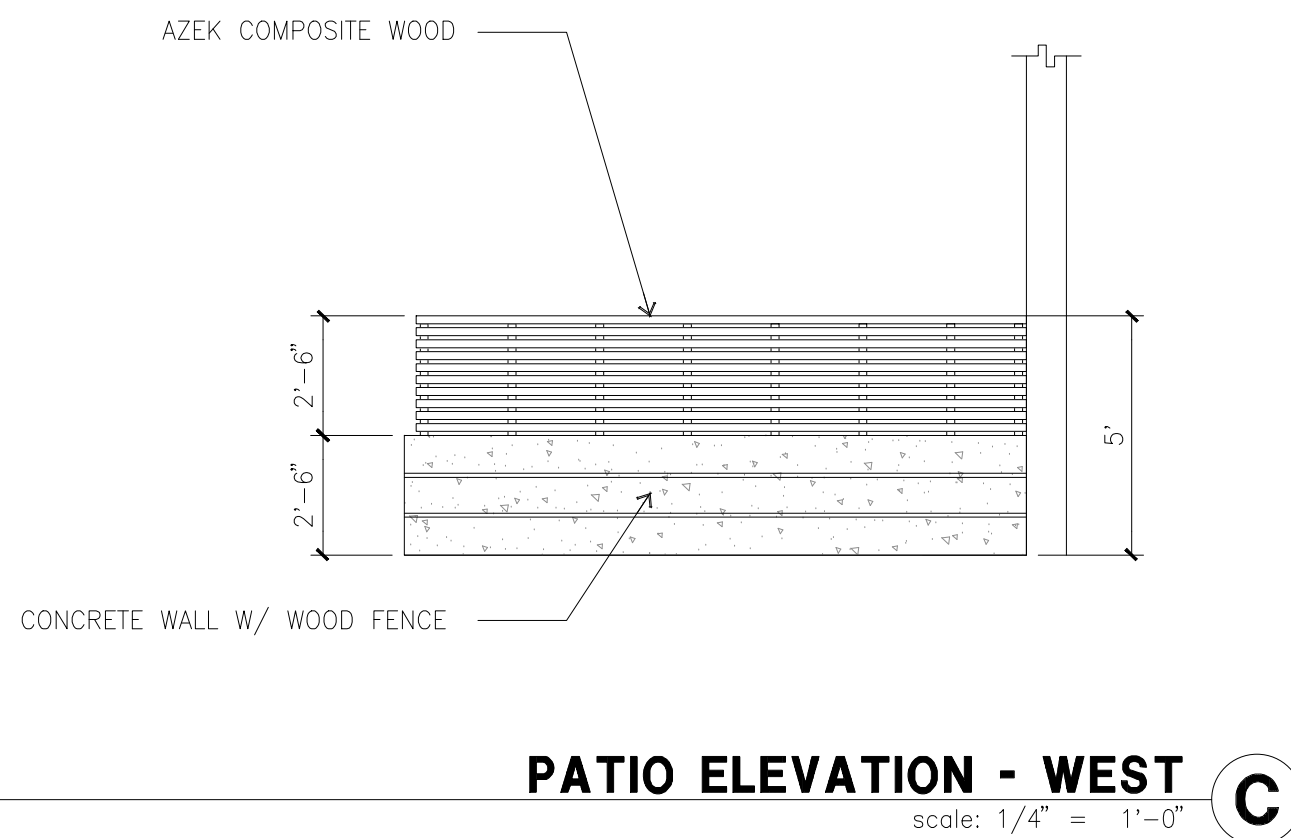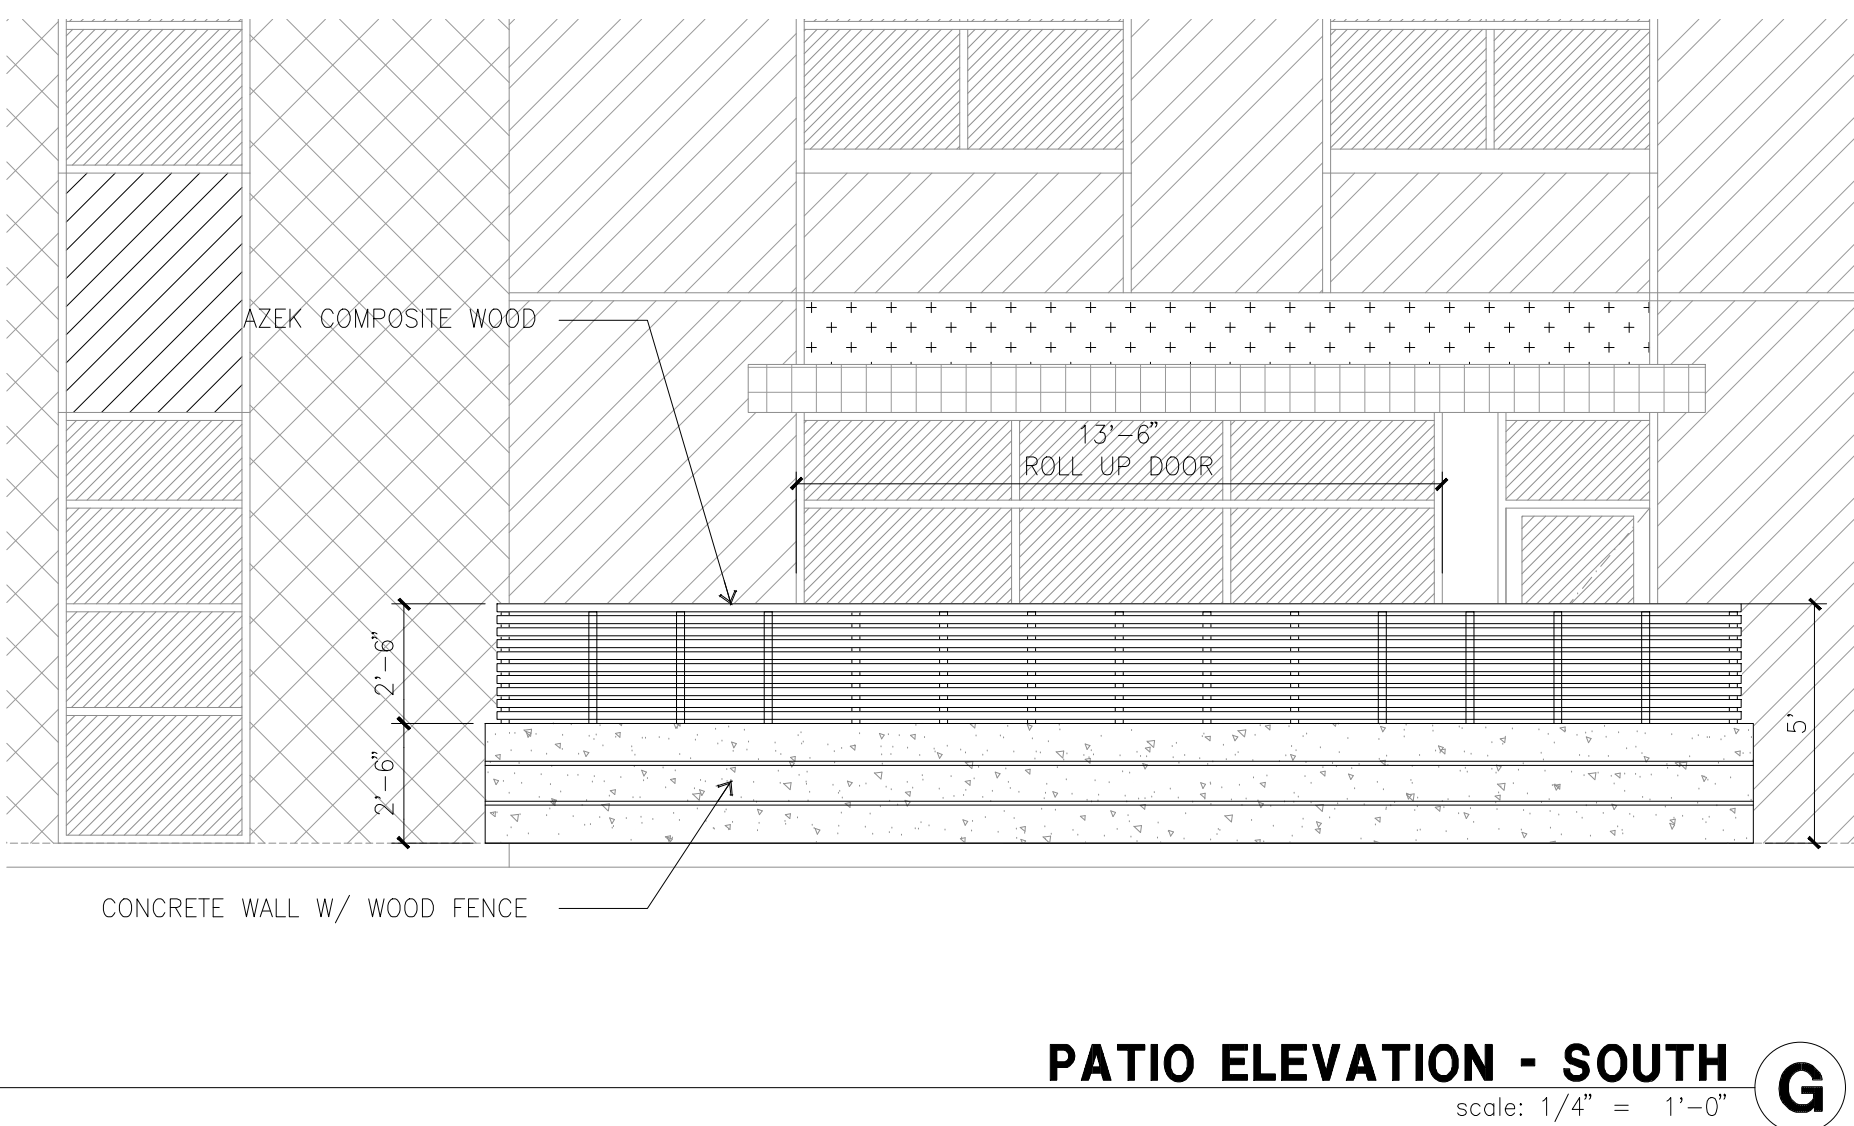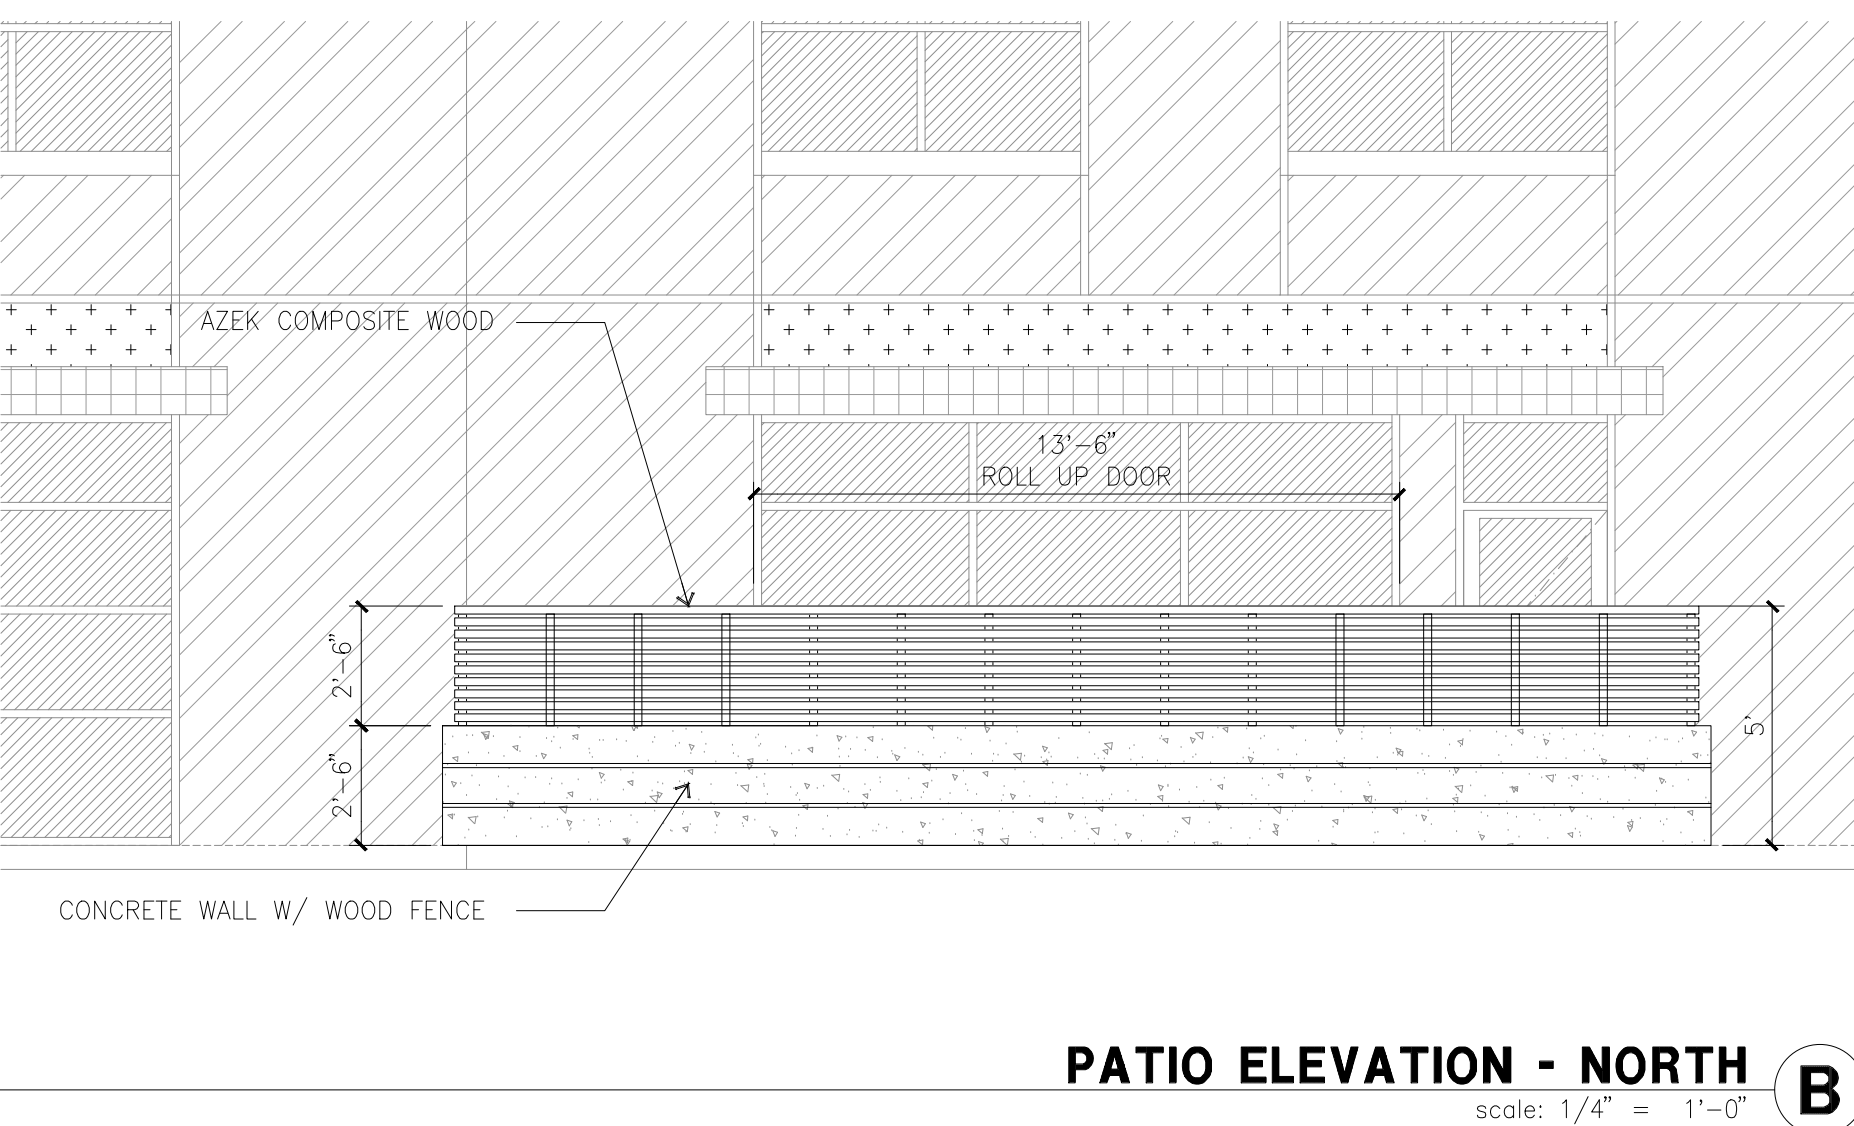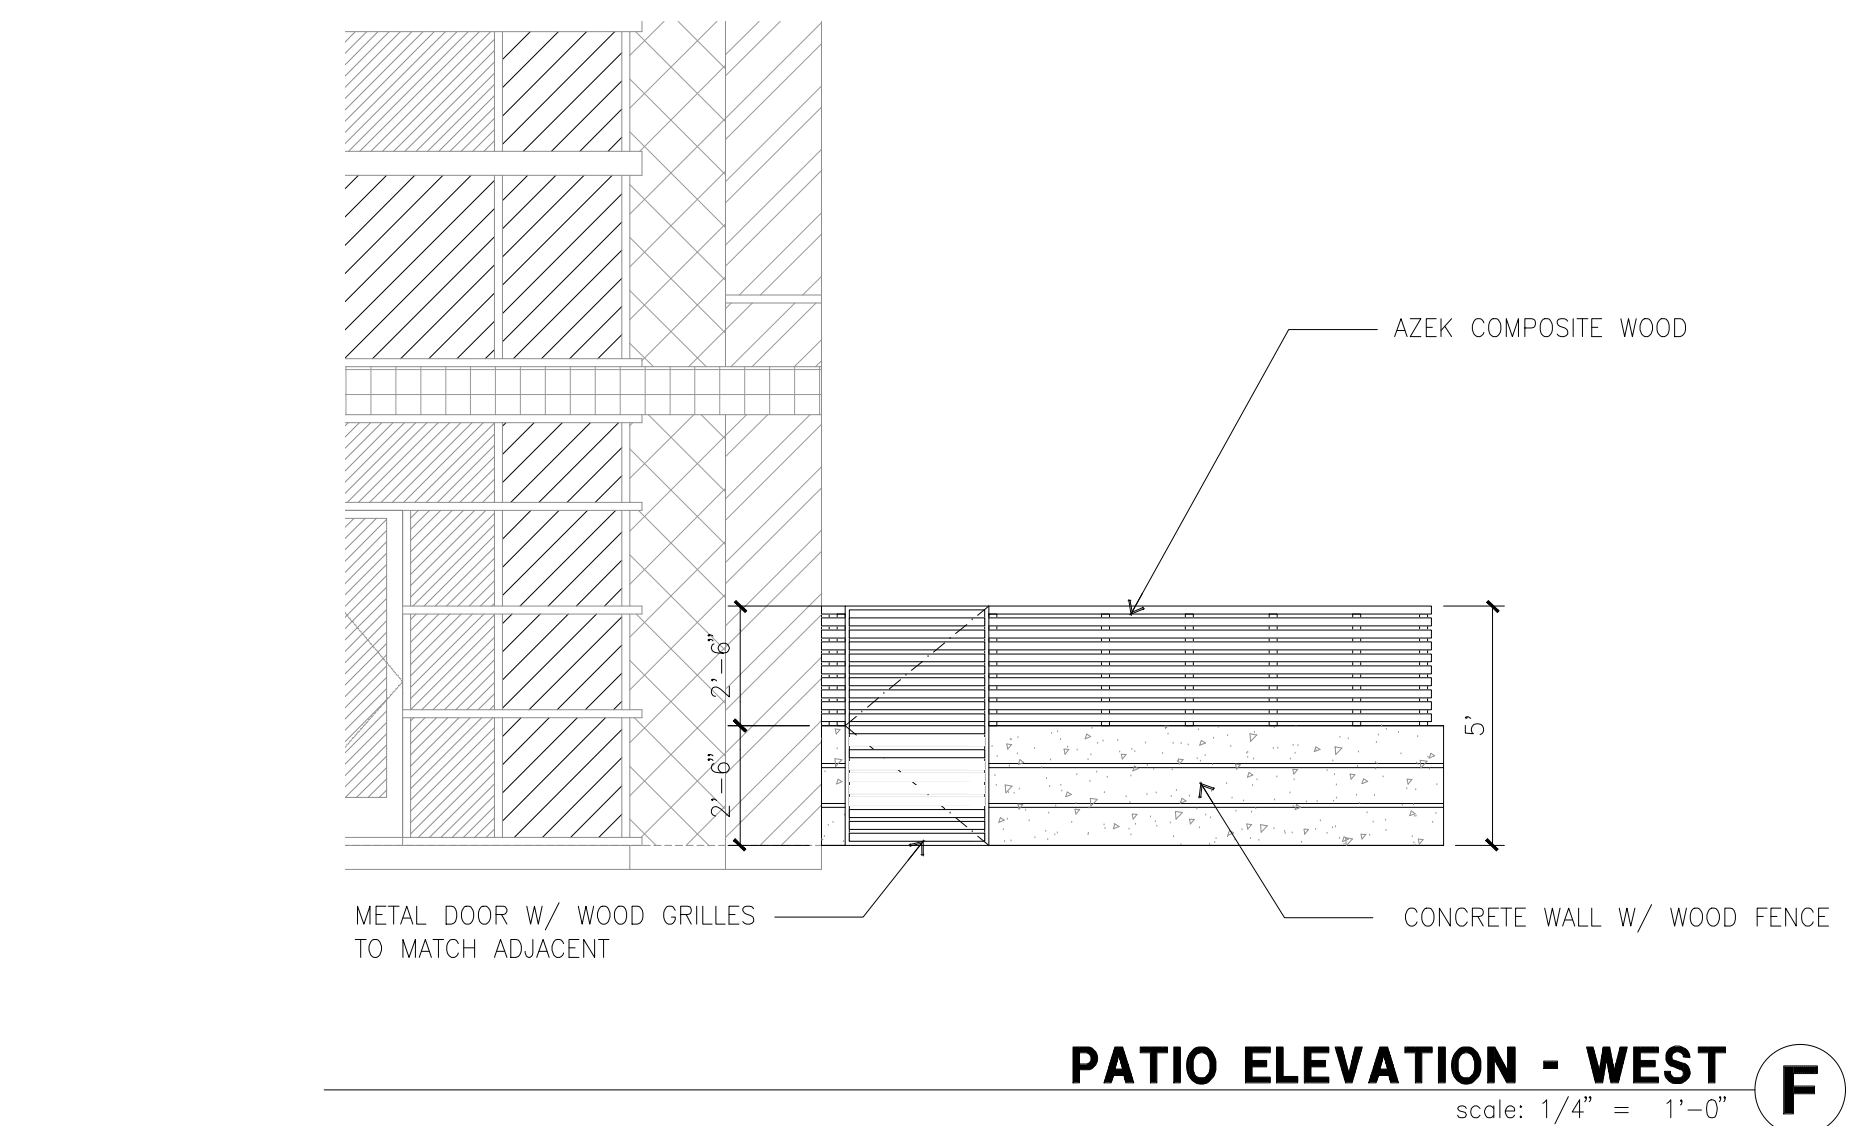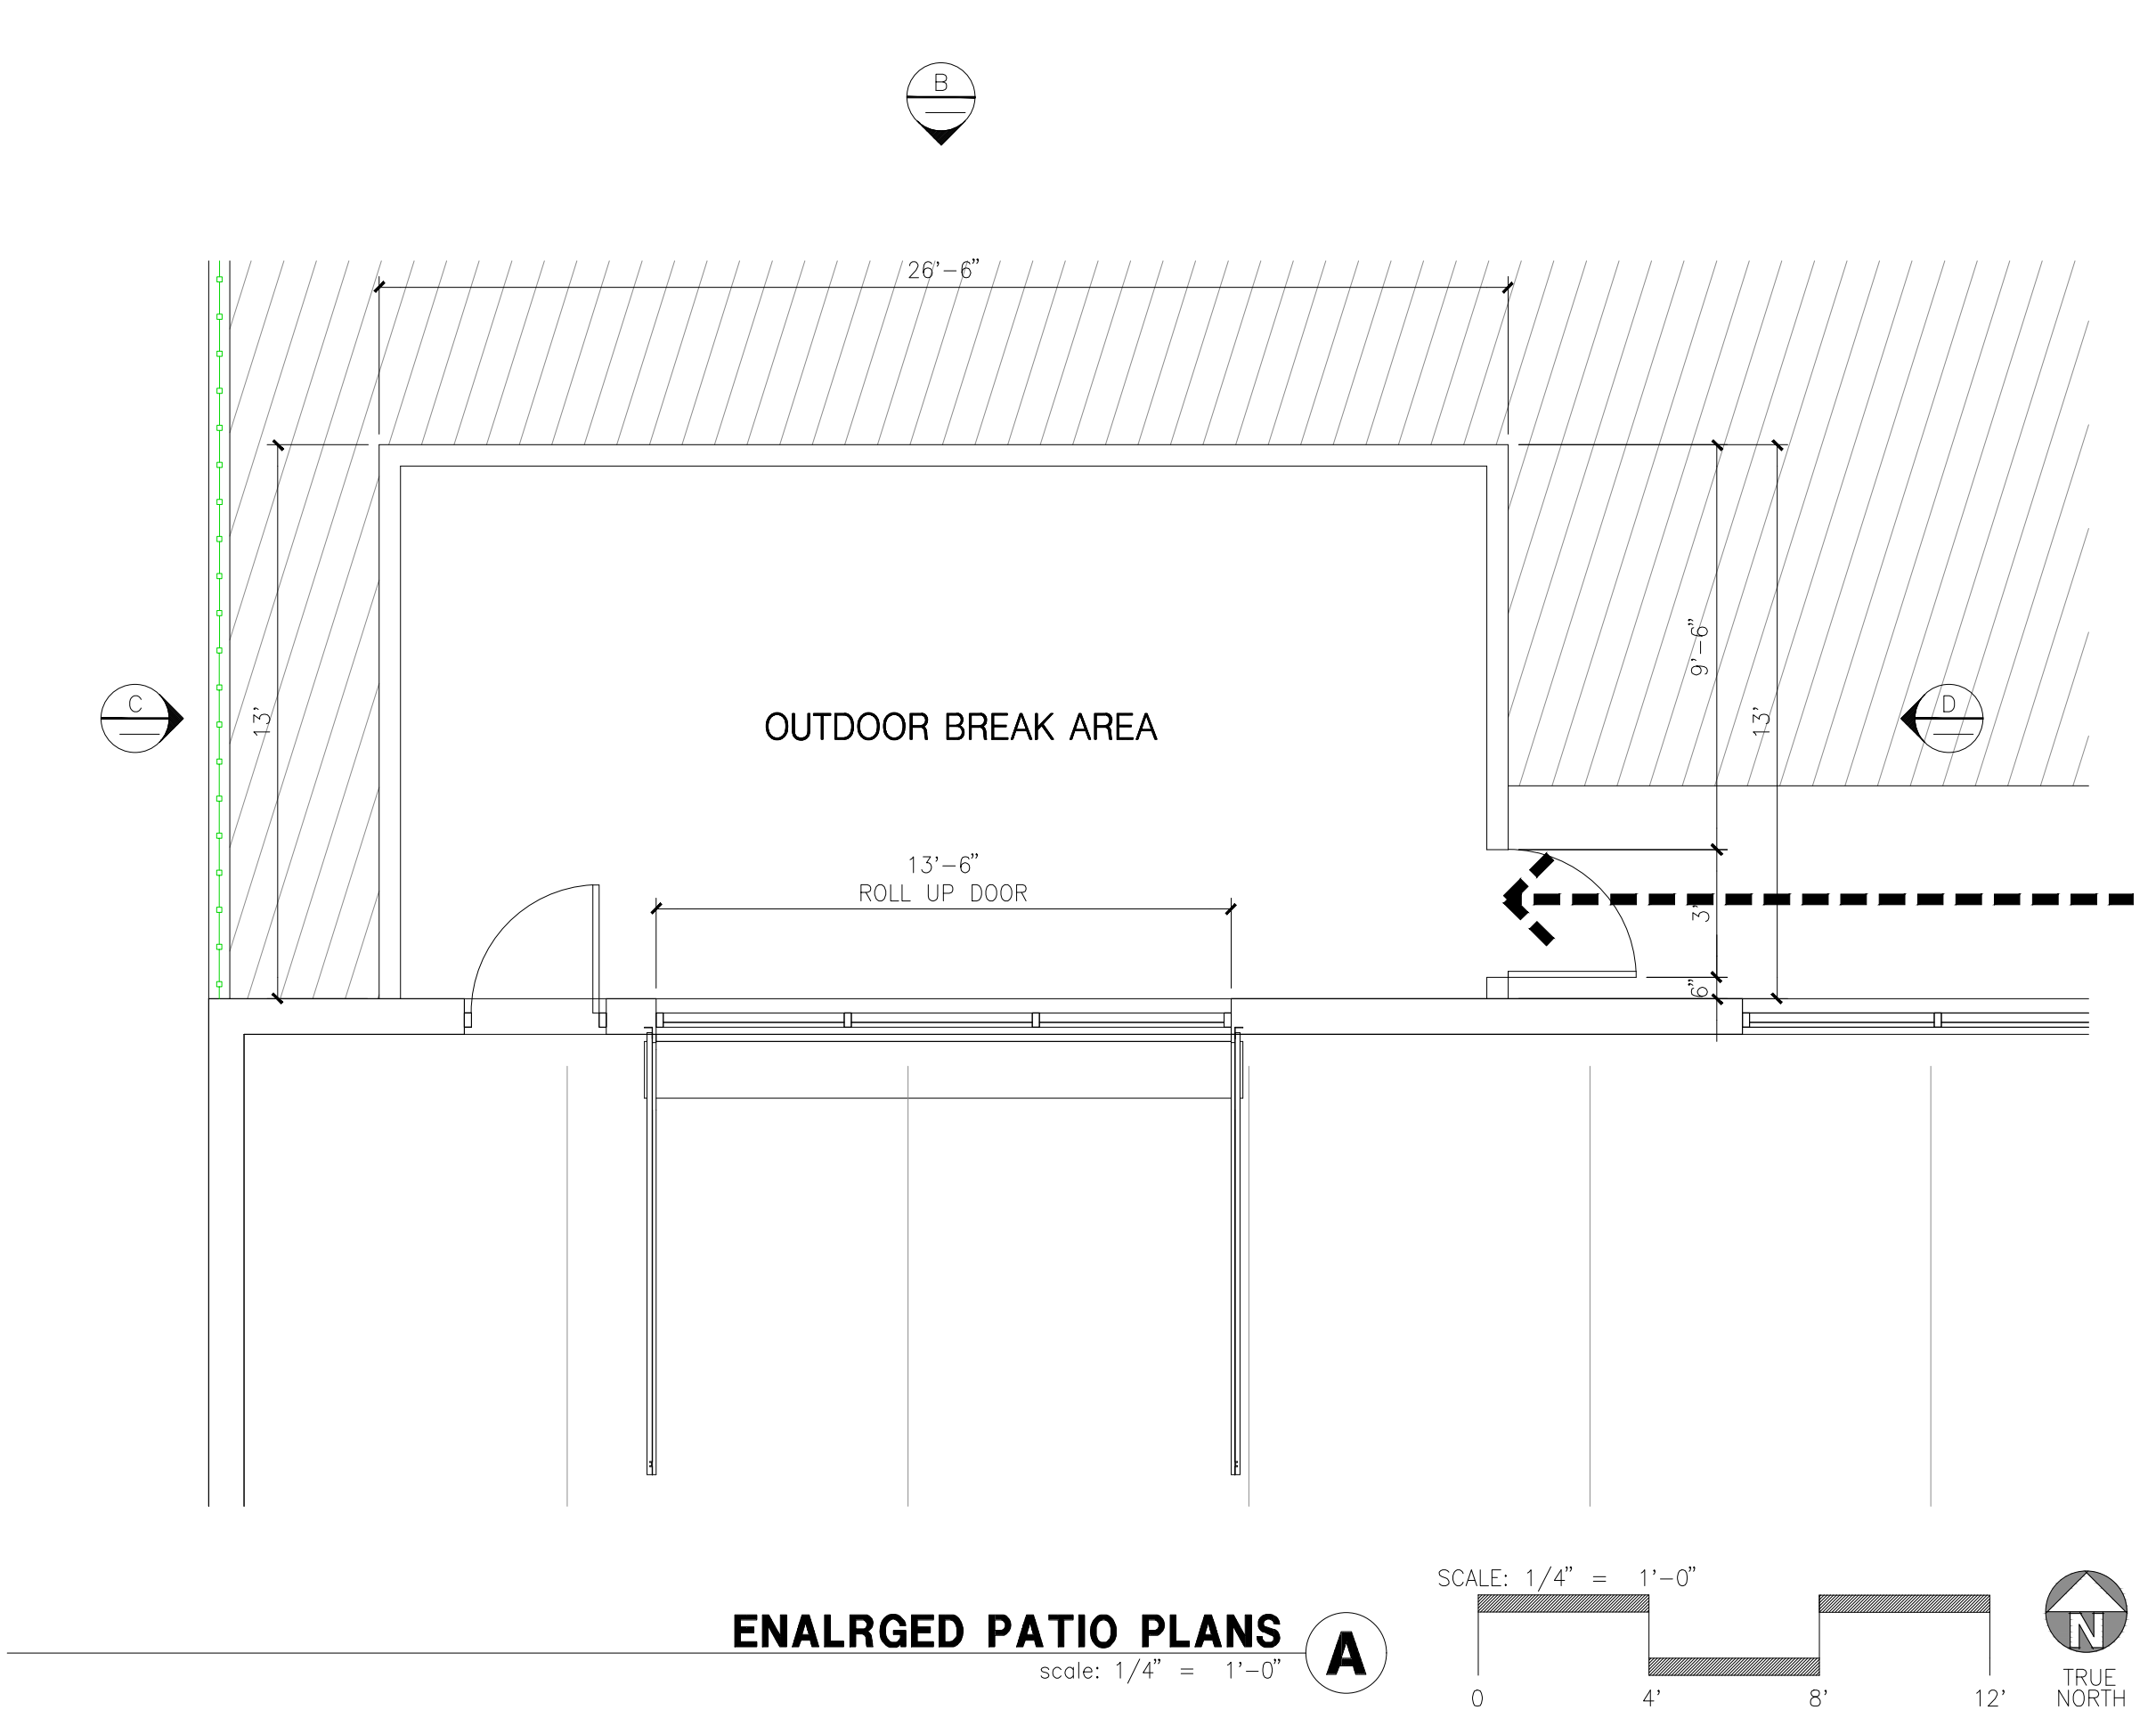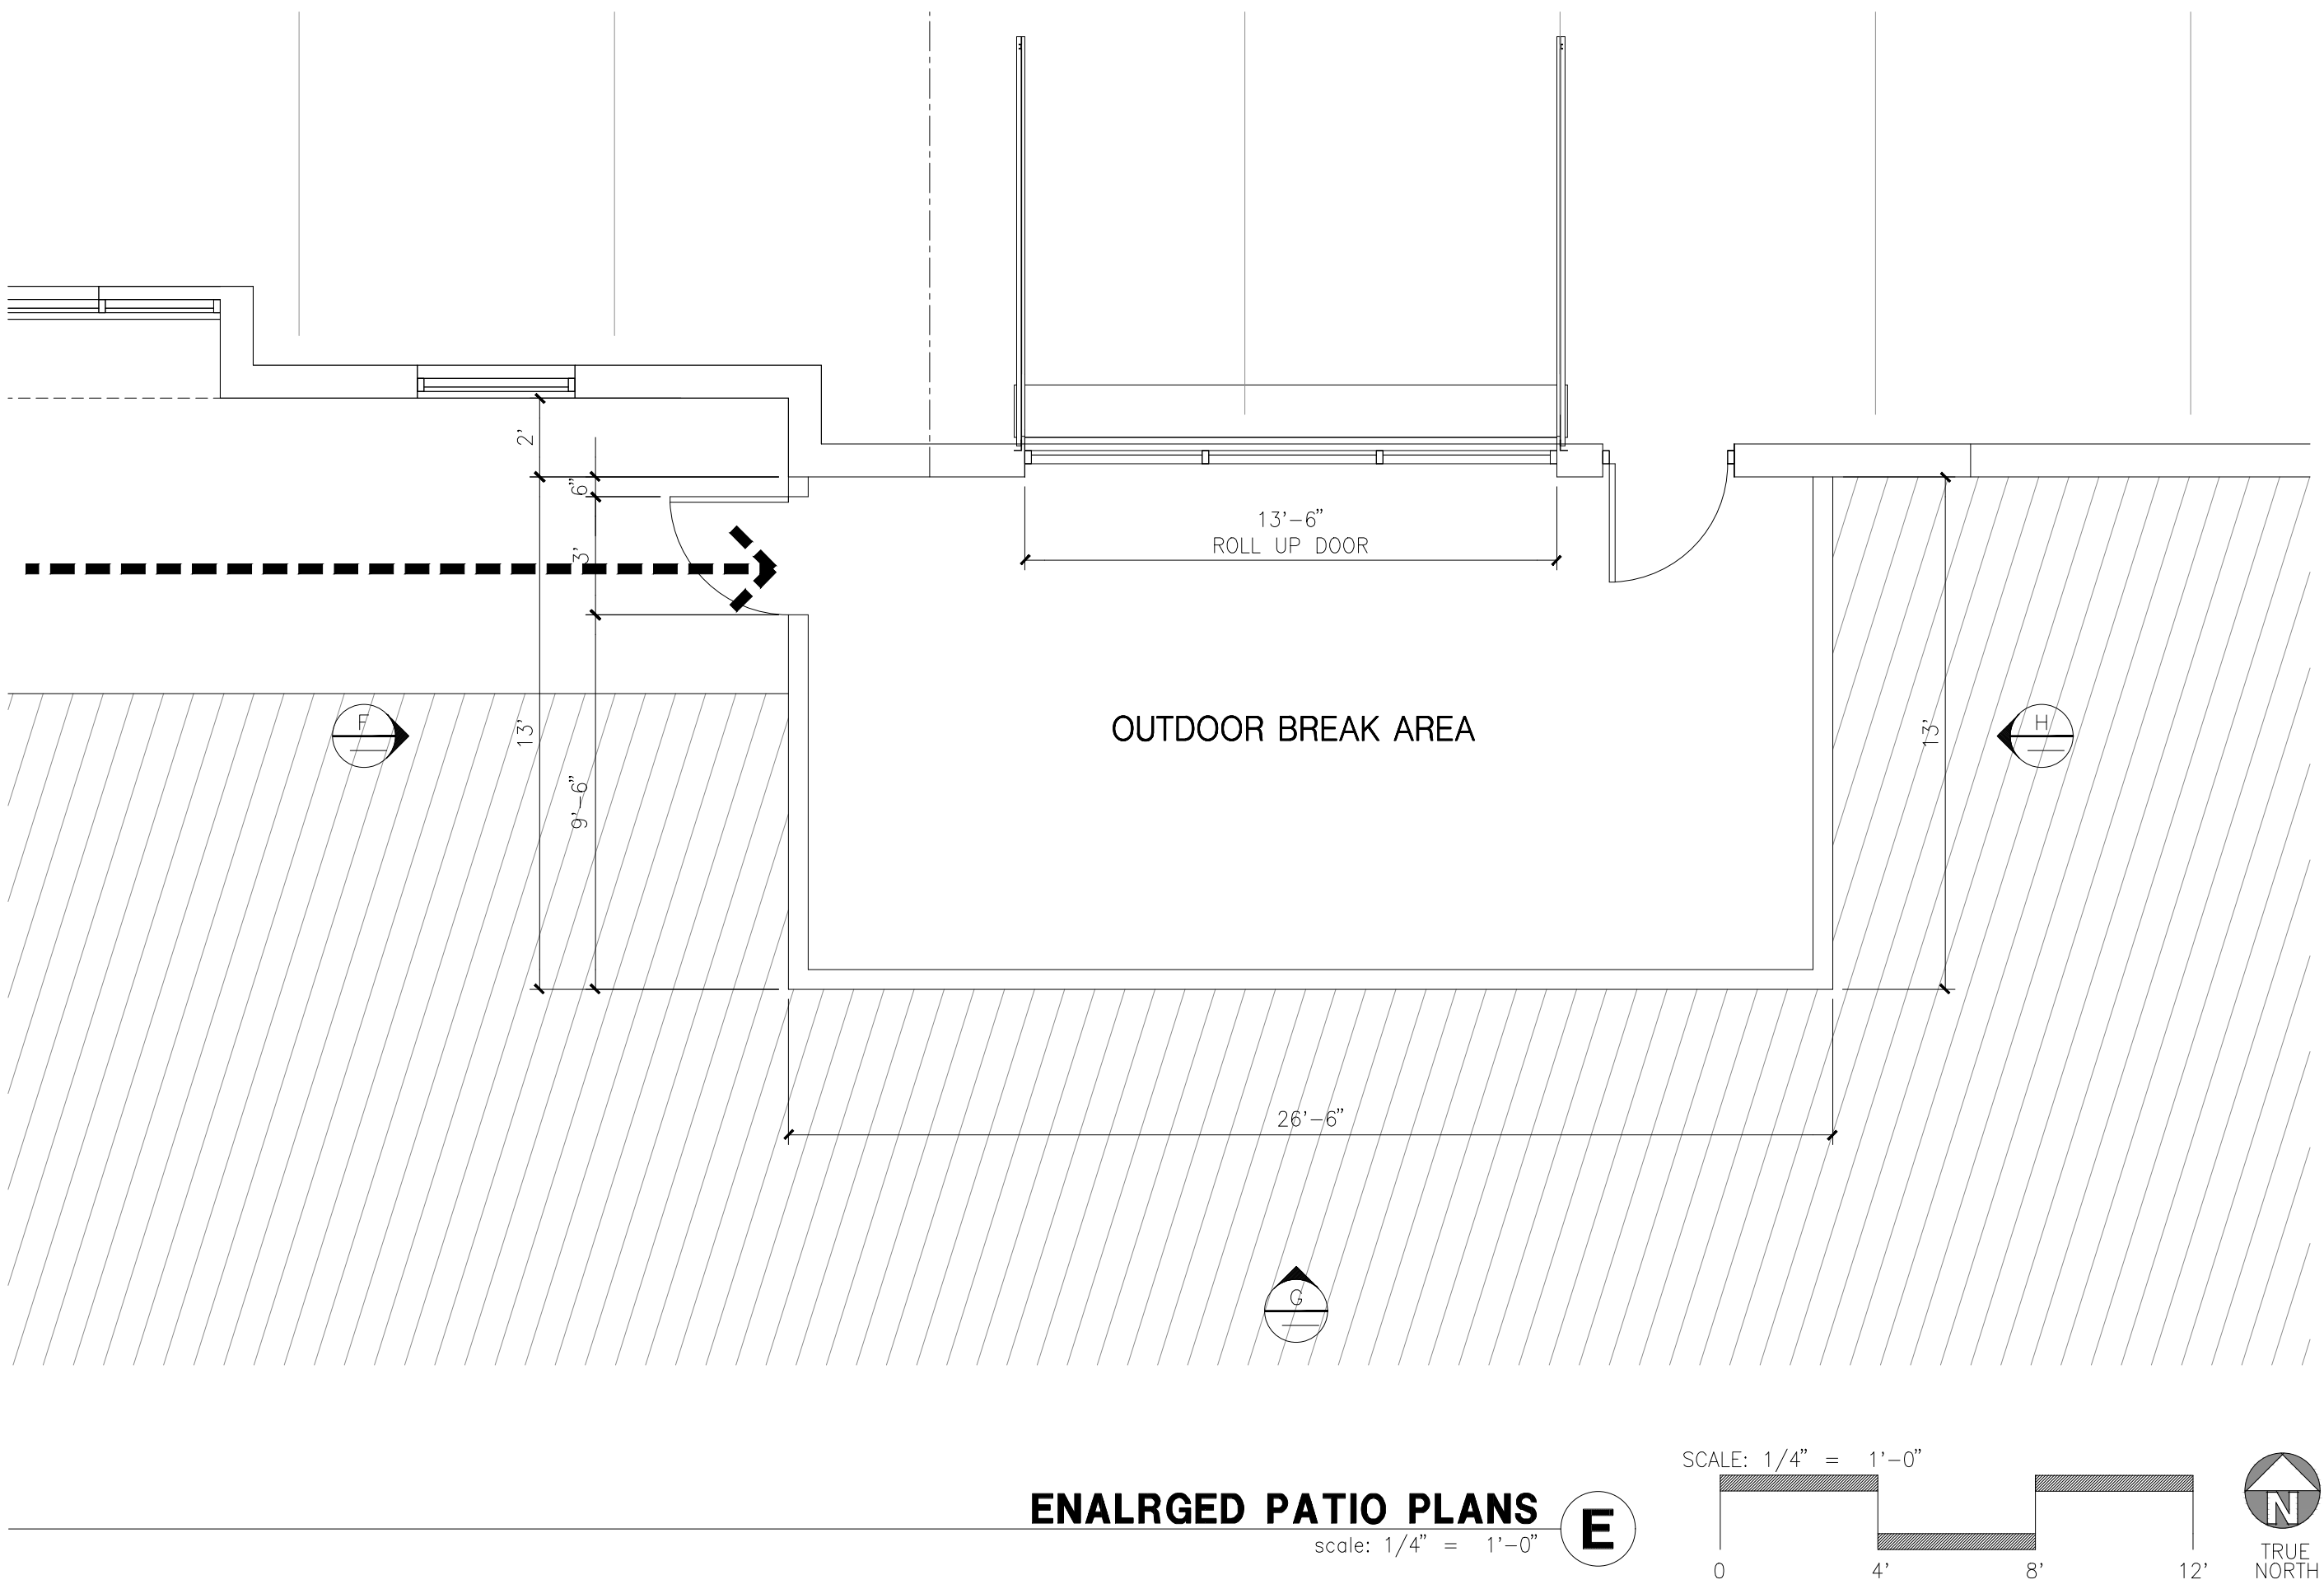

hpa, inc.
600 grand ave, suite 302
oakland, ca
94610
tel: 949-862-2113
email: hpa@hparchs.com

Developer
**LIVERMORE
INDUSTRIAL
PARTNERS 40
LLC**



Project:
**OAKS BUSINESS
PARK**
LIVERMORE, CA

Consultants:
CIVIL Kier&Wright
STRUCTURAL -
MECHANICAL -
PLUMBING -
ELECTRICAL -
LANDSCAPE Green Design
FIRE PROTECTION -
SOILS ENGINEER -

Title: ENLARGED PATIO PLAN
& ELEVATION

Project Number: 19177
Drawn by: TSP
Date: 09/19/2023
Revision:

Sheet:
2-DAB-A1.2

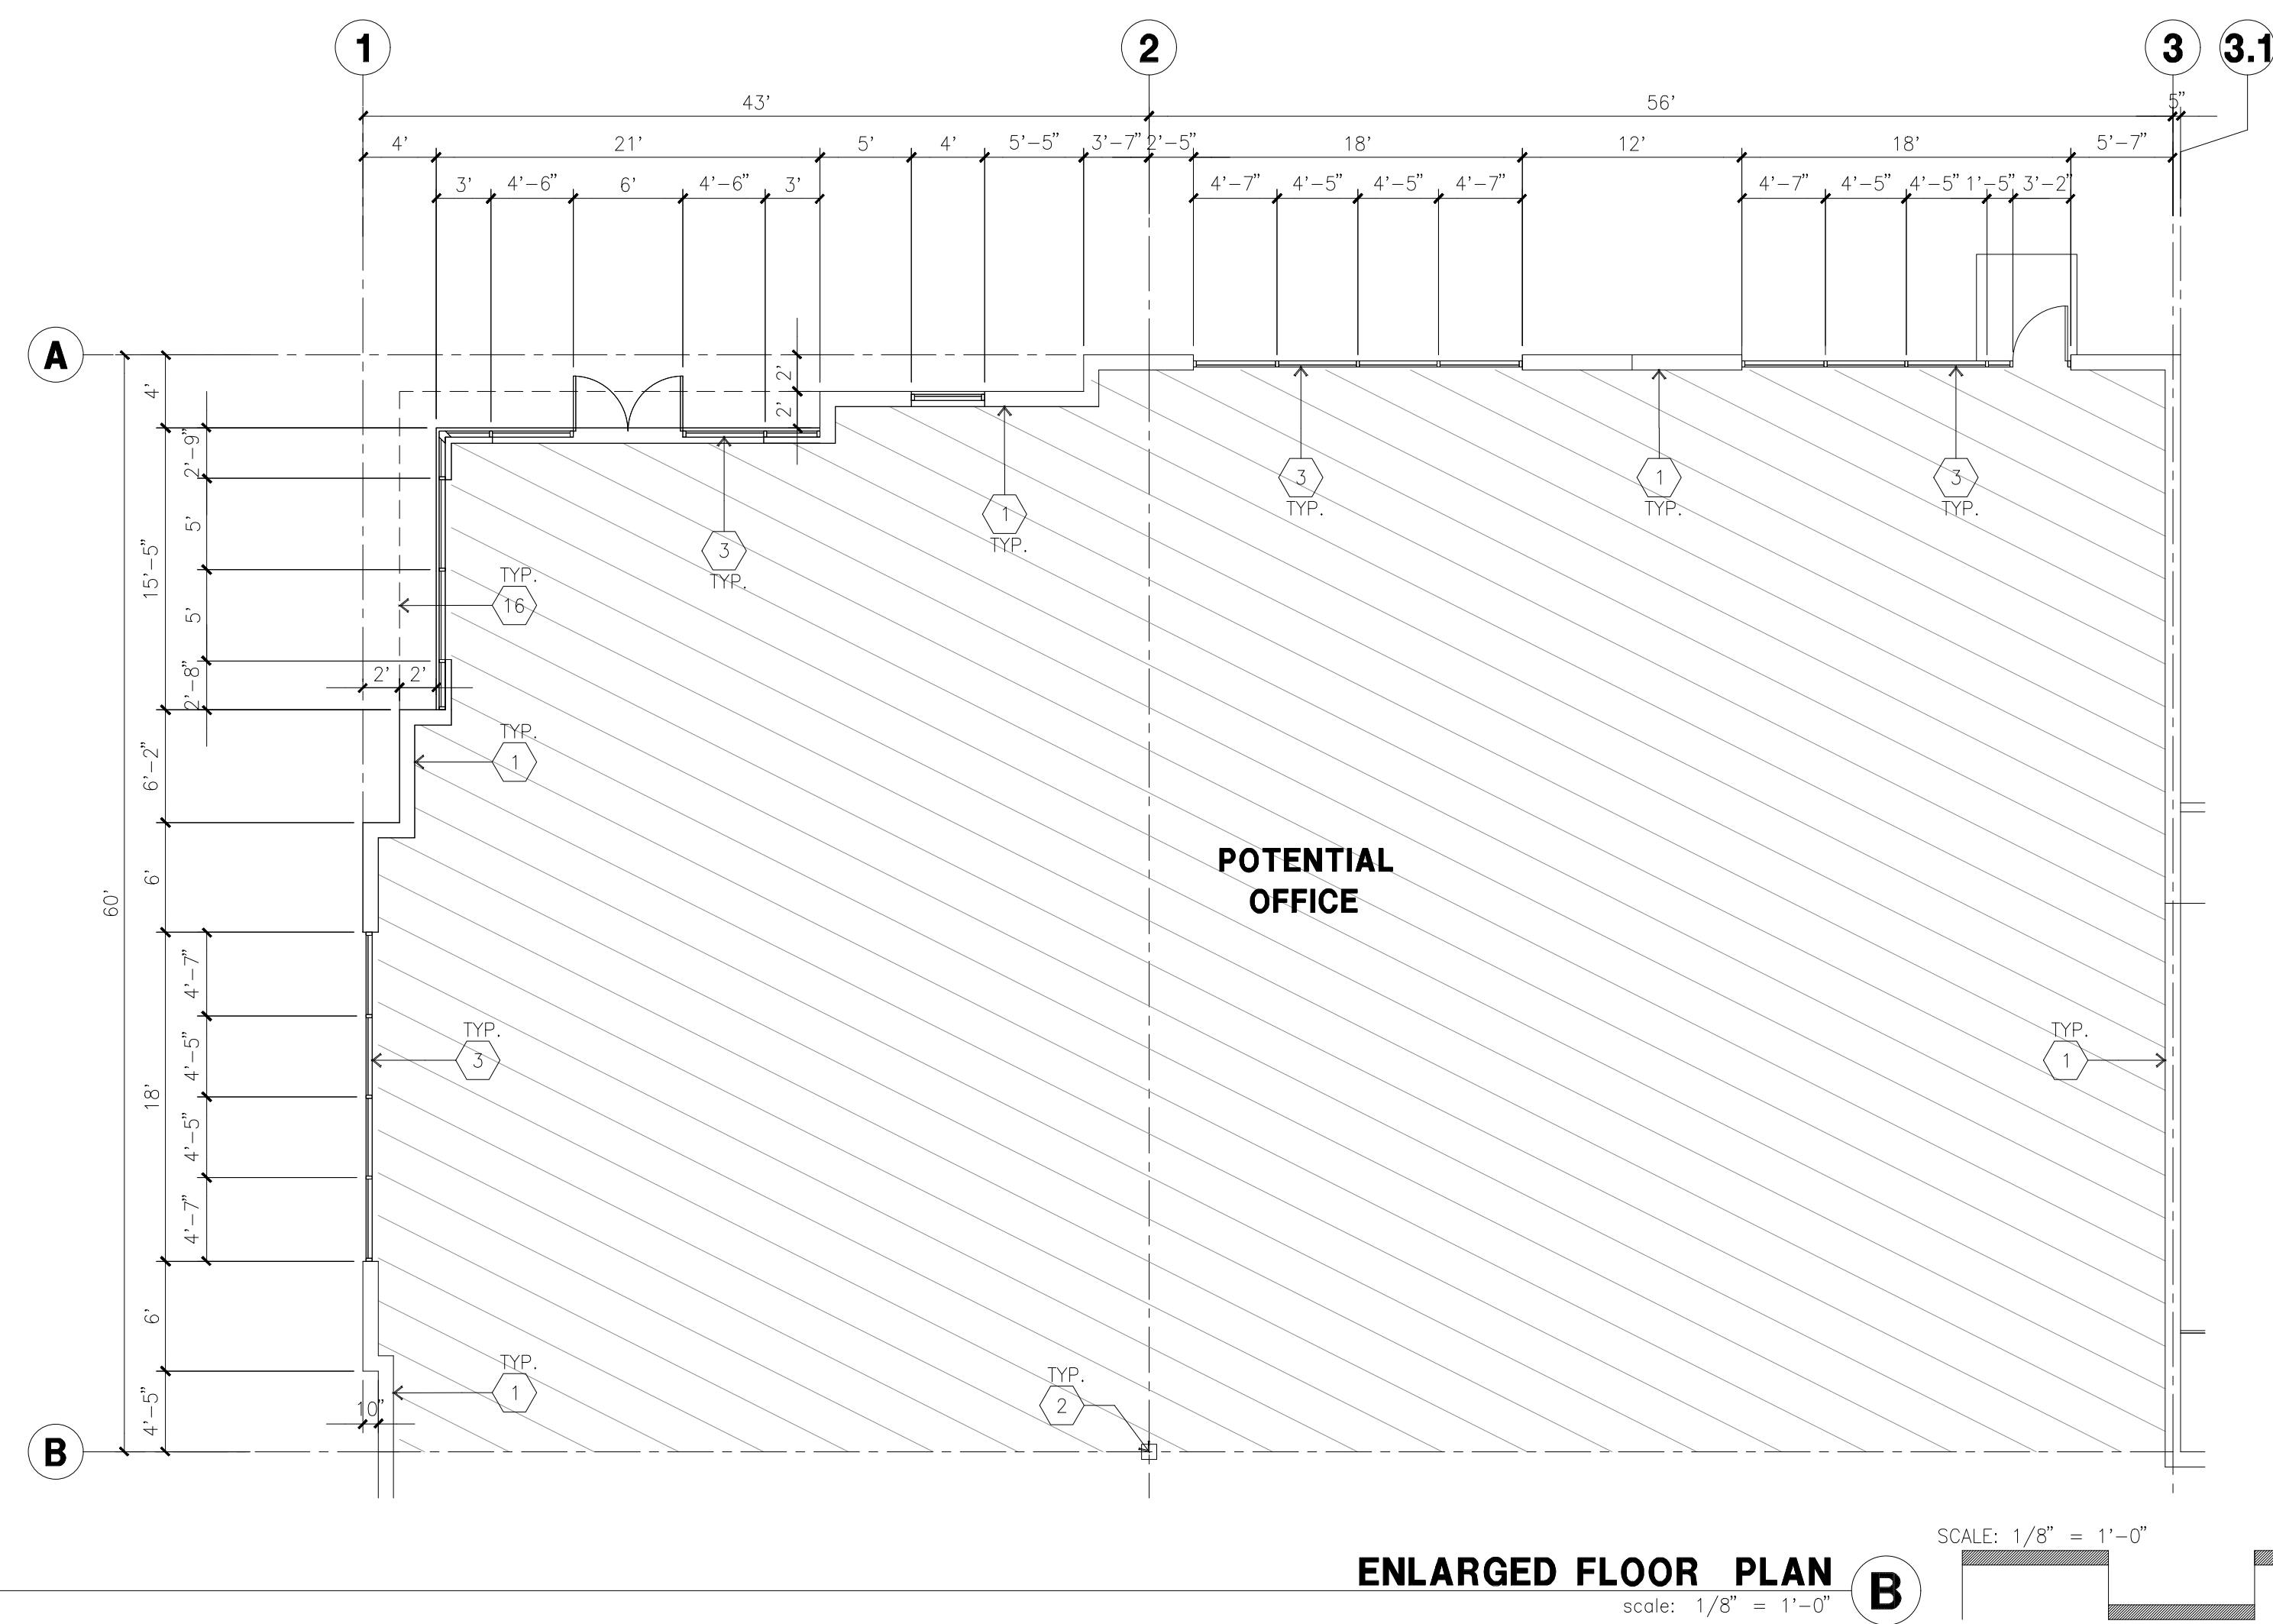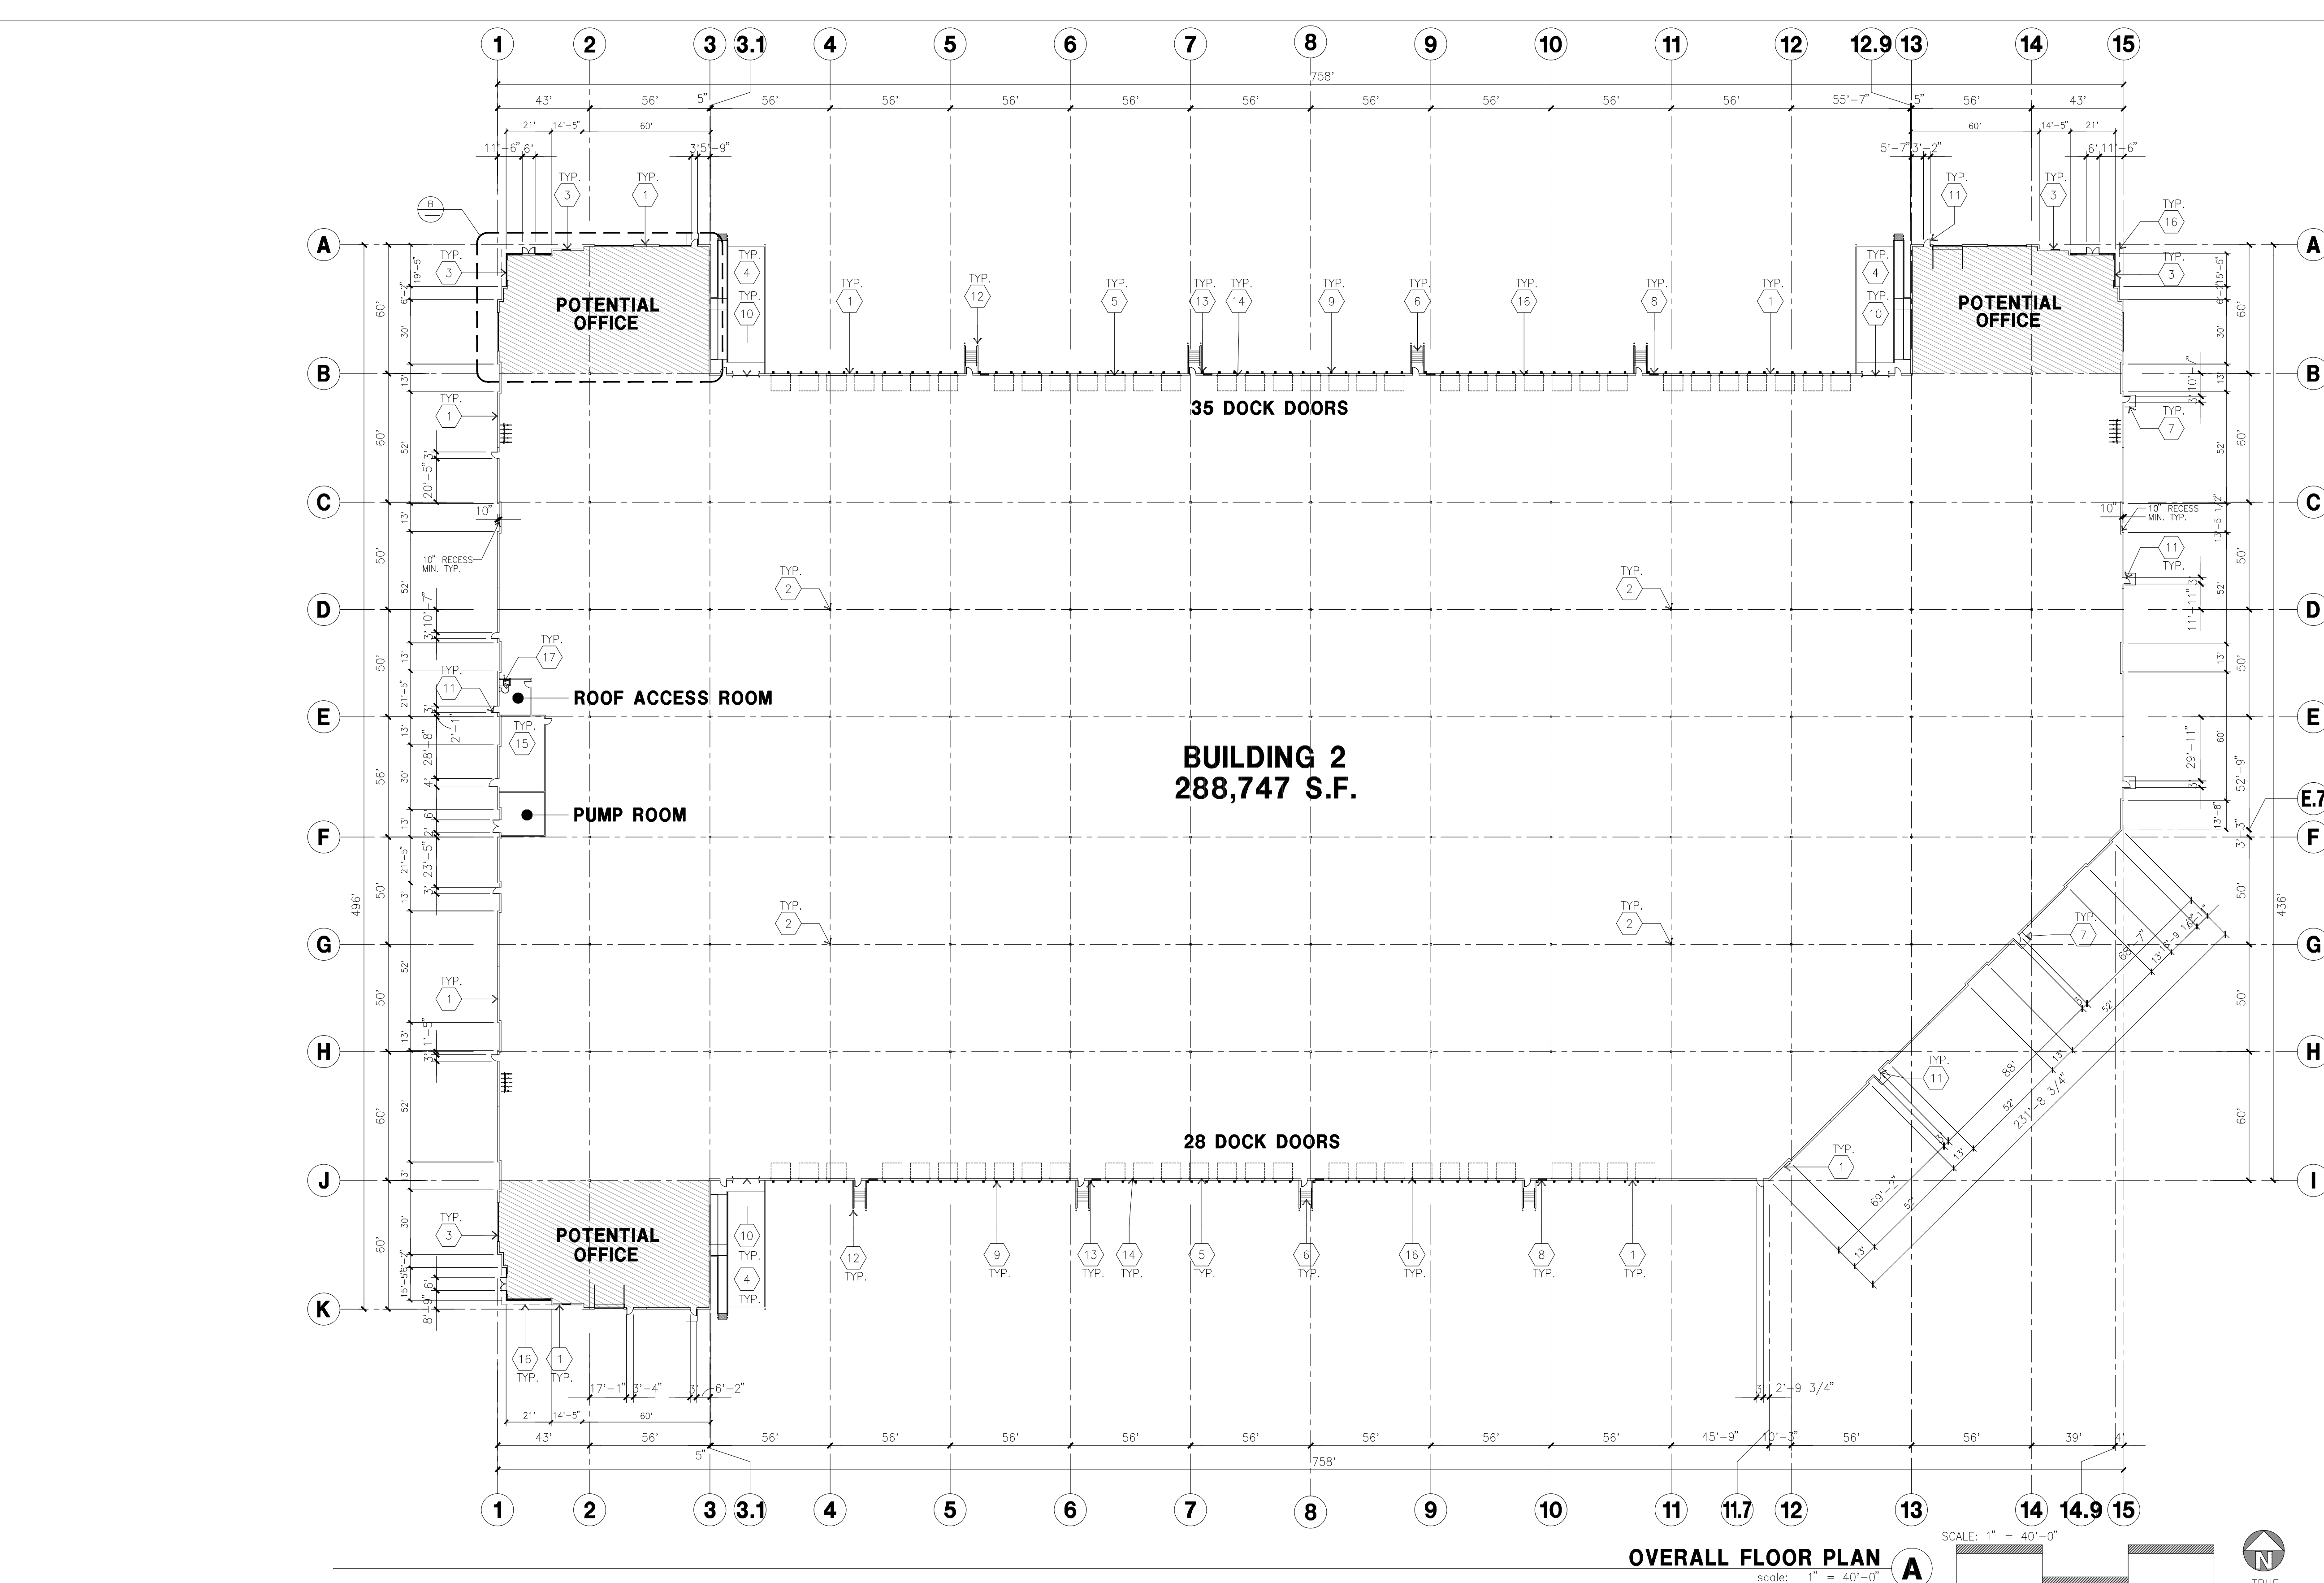

KEYNOTES - FLOOR PLAN

- 1 CONCRETE TILT-UP PANEL.
- 2 STRUCTURAL STEEL COLUMN.
- 3 TYPICAL STOREFRONT SYSTEM WITH GLAZING. SEE ENLARGED PLANS AND ELEVATIONS FOR SIZE, COLOR AND LOCATIONS.
- 4 CONCRETE RAMP W/ 42" HIGH CONC. TILT-UP GUARD WALL OR BUILDING WALL ON BOTH SIDES OF RAMP.
- 5 8' X 10' DOCK DOOR, SECTIONAL O.H., STANDARD GRADE. DESIGNED TO RESIST CITY REQUIRED WIND SPEED.
- 6 EXTERIOR METAL STEEL STAIR.
- 7 5'-6"x5'-6"x4" THICK CONCRETE EXTERIOR LANDING PAD TYPICAL AT ALL EXTERIOR MAN DOORS TO LANDSCAPED AREA. FINISH TO BE MEDIUM BLOOM FINISH. SLOPE TO BE 1/4" : 12" MAX.
- 8 4'X8' METAL LOUVER.
- 9 DOCK DOOR BUMPER.
- 10 12' X 14' DRIVE THRU, SECTIONAL O.H., STANDARD GRADE. DESIGNED TO RESIST CITY REQUIRED WIND SPEED.
- 11 3' X 7' HOLLOW METAL EXTERIOR MAN DOOR, DESIGNED TO RESIST CITY REQUIRED WIND SPEED.
- 12 CONC. FILLED GUARD POST, 6" DIA. U.N.O., 48"H.
- 13 EXTERIOR DOWNSPOUT WITH OVERFLOW SCUPPER.
- 14 Z GUARD.
- 15 ELECTRICAL ROOM.
- 16 METAL CANOPY ABOVE.
- 17 ROOF ACCESS LADDER.

GENERAL NOTES - FLOOR PLAN

1. THIS BUILDING IS DESIGNED FOR HIGH PILE STORAGE WITH FIRE ACCESS MAN DOORS AT 125' +/-, A SEPARATE PERMIT WILL BE REQUIRED FOR ANY RACKING/CONVEYER SYSTEMS. INSURE HEAT AND SMOKE VENTS AS REQ'D COMPLY WITH TABLE 910.3 CBC.
2. FIRE HOSE LOCATIONS SHALL BE APPROVED PER FIRE DEPARTMENT.
3. SEE "C" DRAWINGS FOR FINISH SURFACE ELEVATIONS.
4. WAREHOUSE INTERIOR CONCRETE WALLS ARE PAINTED WHITE. COLUMNS ARE TO RECEIVE PRIMER ONLY. ALL GYP. BD. WALLS IN WAREHOUSE TO RECEIVE 1 COAT OF WHITE TO COVER.
5. THE BUILDING FLOOR SLAB IS FLAT/SLOPED. SEE CIVIL.
6. SLOPE POUR STRIP 1/2" TO EXTERIOR AT ALL MANDOOR EXITS. SEE "S" DRAWINGS FOR POUR STRIP LOCATION.
7. PROVIDE 6" DIA. CONCRETE BOLLARD AT ALL FIRE RISER AND UNPROTECTED INTERIOR ROOF DRAIN.
8. ALL DIMENSIONS ARE TO THE FACE OF CONCRETE PANEL WALL, GRIDLINE, OR FACE OF STUD U.N.O.
9. SEE CIVIL DRAWINGS FOR POINT OF CONNECTIONS TO OFF-SITE UTILITIES. CONTRACTOR TO VERIFY ACTUAL UTILITY LOCATIONS. PLUMBING/ELECTRICAL COORDINATION.
10. FOR DOOR TYPES AND SIZES. SEE DETAIL SHEET A5.1, NOTE: ALL DOORS PER DOOR SCHEDULE ARE FINISH OPENINGS.
11. CONTRACTOR TO PROTECT AND KEEP THE FLOOR SLAB CLEAN. ALL EQUIPMENT TO BE DIAPERED INCLUDING CARS AND TRUCKS.
12. ALL EXIT MAN DOORS IN WAREHOUSE TO HAVE ILLUMINATED EXIT SIGN HARDWARE.
13. HIGHLY FLAMMABLE AND COMBUSTIBLE MATERIAL SHALL NOT BE USED OR STORED IN THIS BUILDING.
14. PROVIDE FIRE EXTINGUISHERS AT LOCATIONS DETERMINED BY FIRE DEPARTMENT.
15. EACH EXTERIOR EXIT DOOR SHALL BE IDENTIFIED BY A TACTILE EXIT SIGN WITH THE WORDS "EXIT". THE MOUNTING HEIGHT FOR SUCH SIGNAGE SHALL BE 60" FROM FINISH FLOOR LEVEL TO THE CENTER OF THE SIGN.
16. AFFIX AN INTERNATIONAL ACCESSIBILITY SYMBOL ON ALL ACCESSIBLE ENTRANCES PER CBC 11B-216.6.
17. ALL INTERIOR AND EXTERIOR WALKING SURFACES TO BE NON-SLIP TYPE.



LIVERMORE
INDUSTRIAL
PARTNERS 40
LLC

OAKS BUSINESS
PARK

TERMORE, CA

CIVIL	Kier&Wright
STRUCTURAL	-
MECHANICAL	-
PLUMBING	-
ELECTRICAL	-
LANDSCAPE	Green Design
FIRE PROTECTION	-
SOILS ENGINEER	-

Title:

Revision:

Sheet:
2-DAB-A2.10



SCALE: 1" = 30'-0"

0 30' 60' 90'







TRUE NORTH

- ① CONCRETE PARAPET.
- ② PARAPET RETURN.
- ③ 60 MIL TPO SINGLE-PLY MEMBRANE ROOFING OVER DENSE DECK OVER ROOF SHEATHING.
- ④ 4' x 8' CURB MOUNTED SKYLIGHT.
- ⑤ ROOF HATCH.
- ⑥ EXTERIOR DOWNSPOUT WITH 2 OVERFLOW SCUPPERS.
- ⑦ STRUCTURAL JOIST.

 4' X 8' DOUBLE DOME CURB MOUNTED FIXED SKYLIGHTS
SUNOPTICS SIG 4080 W52.250 L100.250 DGZ
CC1 LENSCLWH 800MD MI FMRTG OR EQUAL
ICC=ESR-2415



BUILDING AREA = 288,747 SF

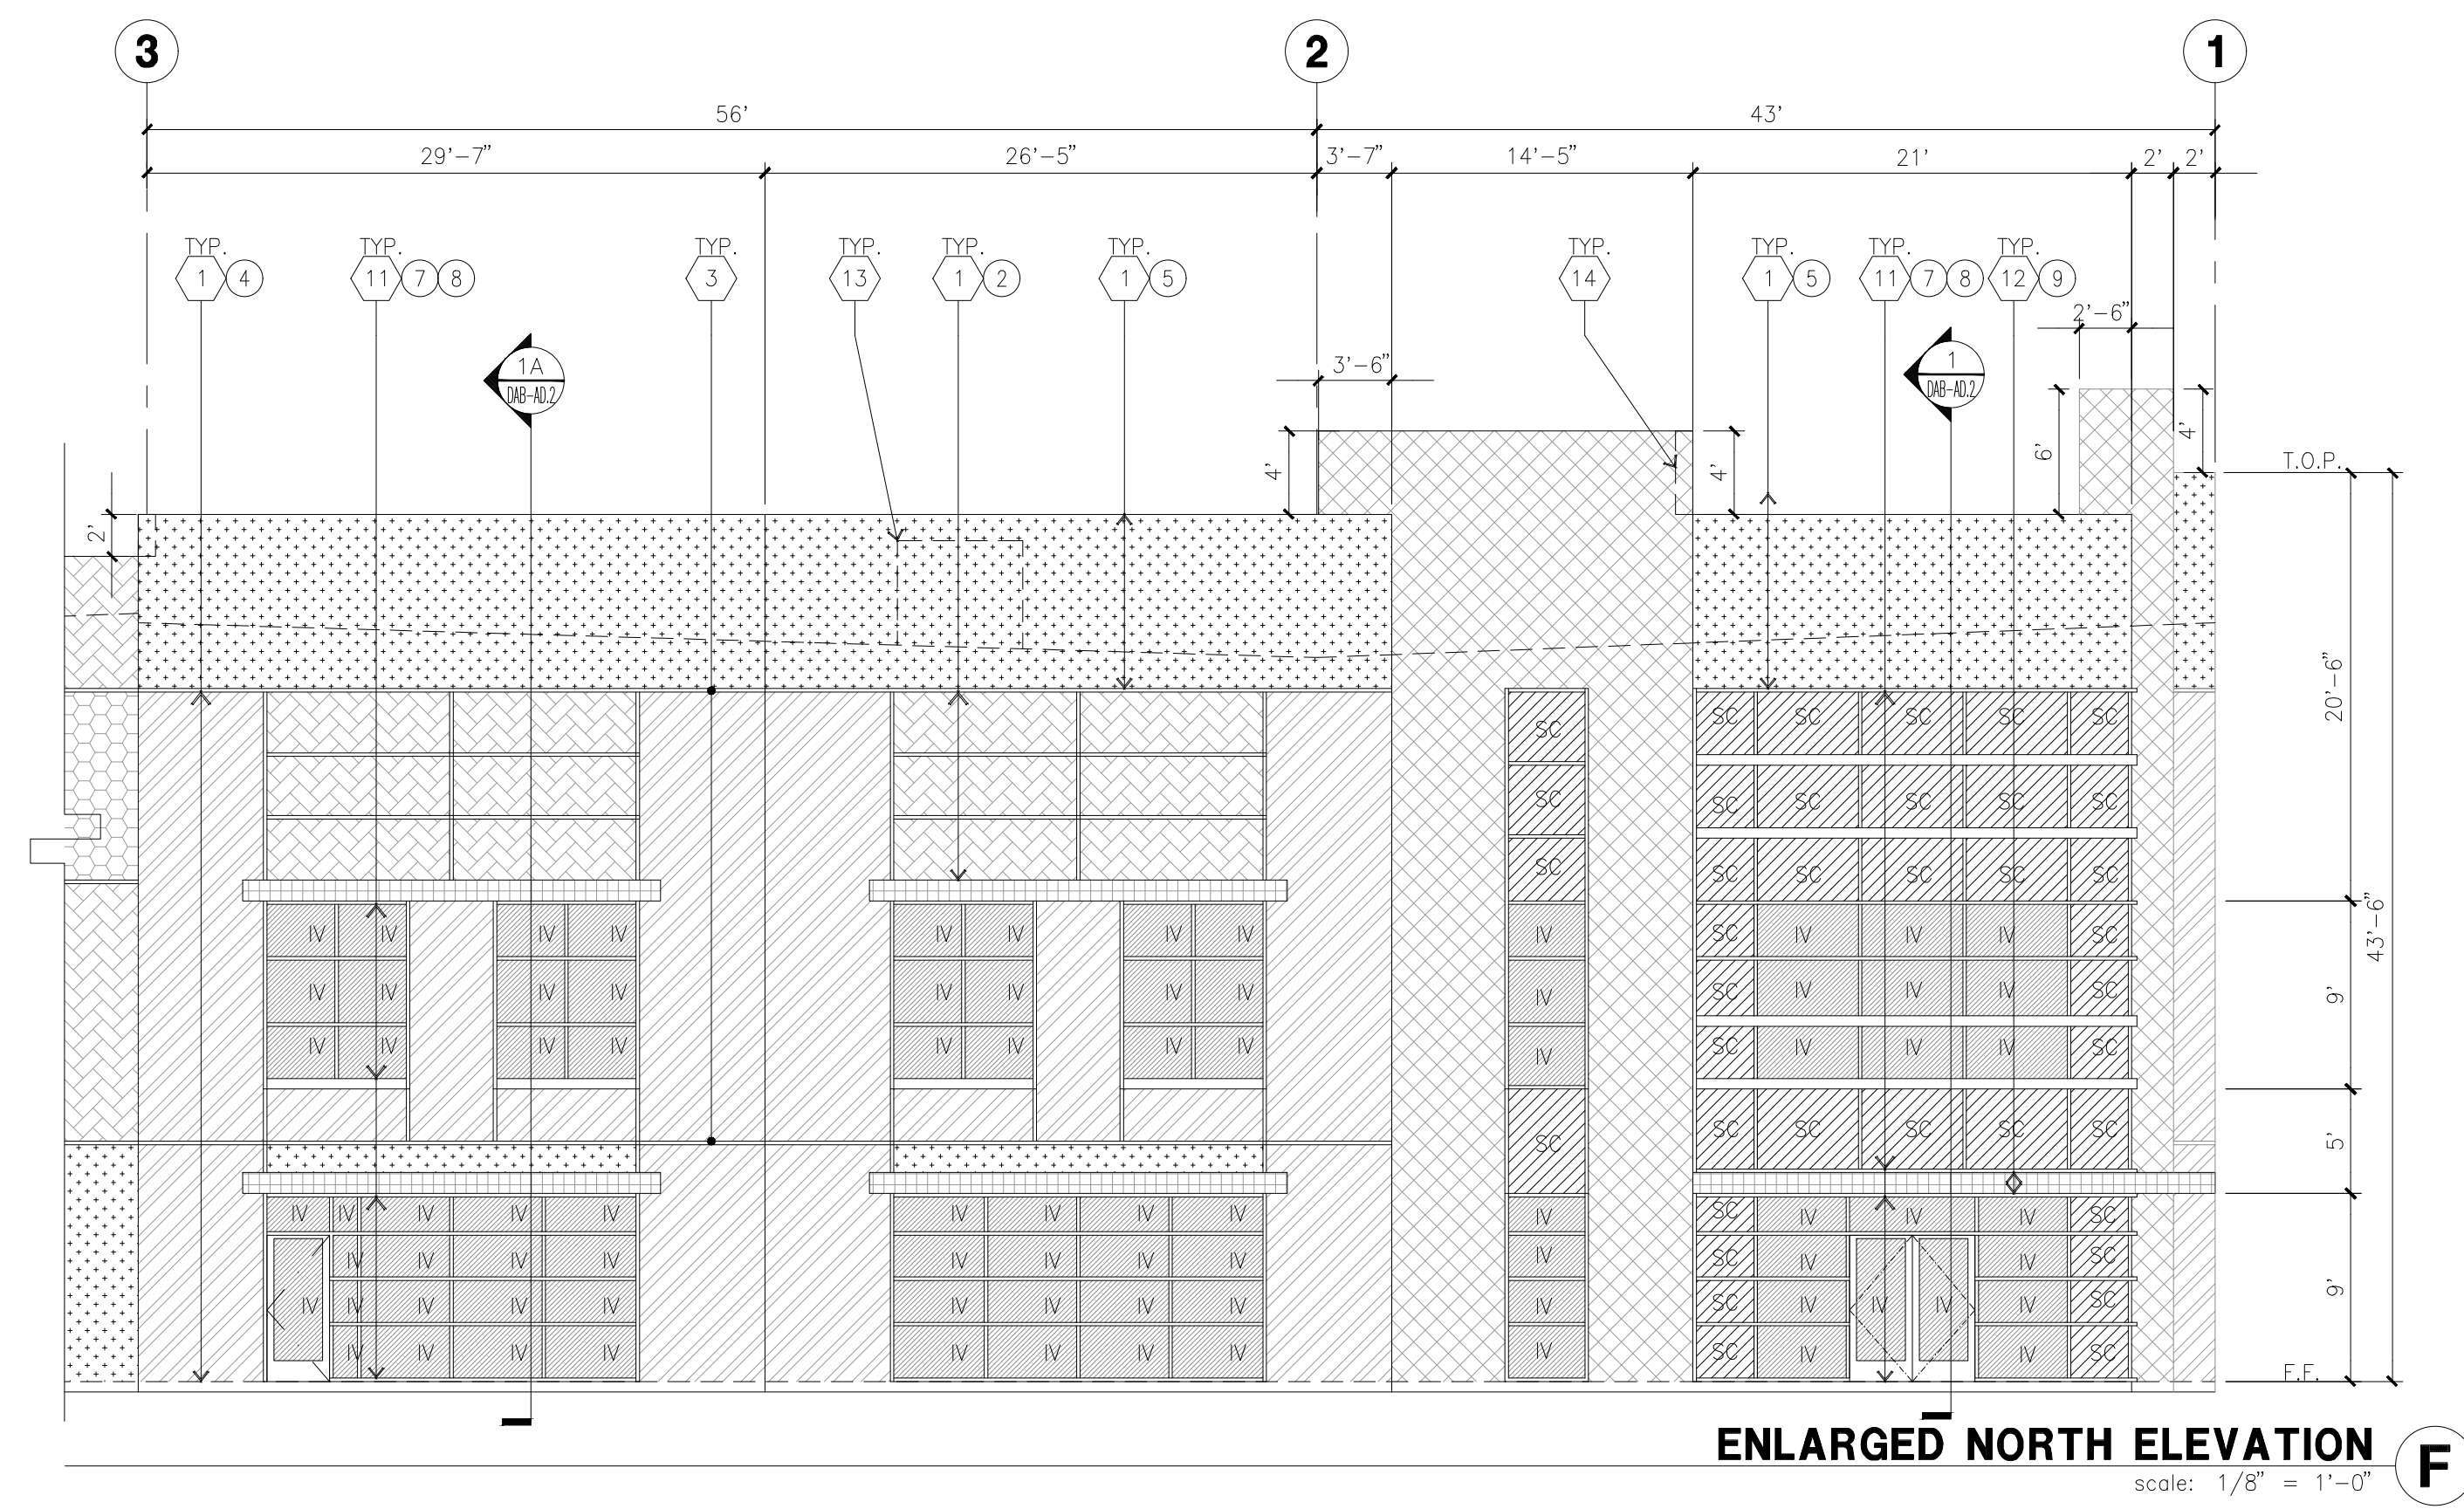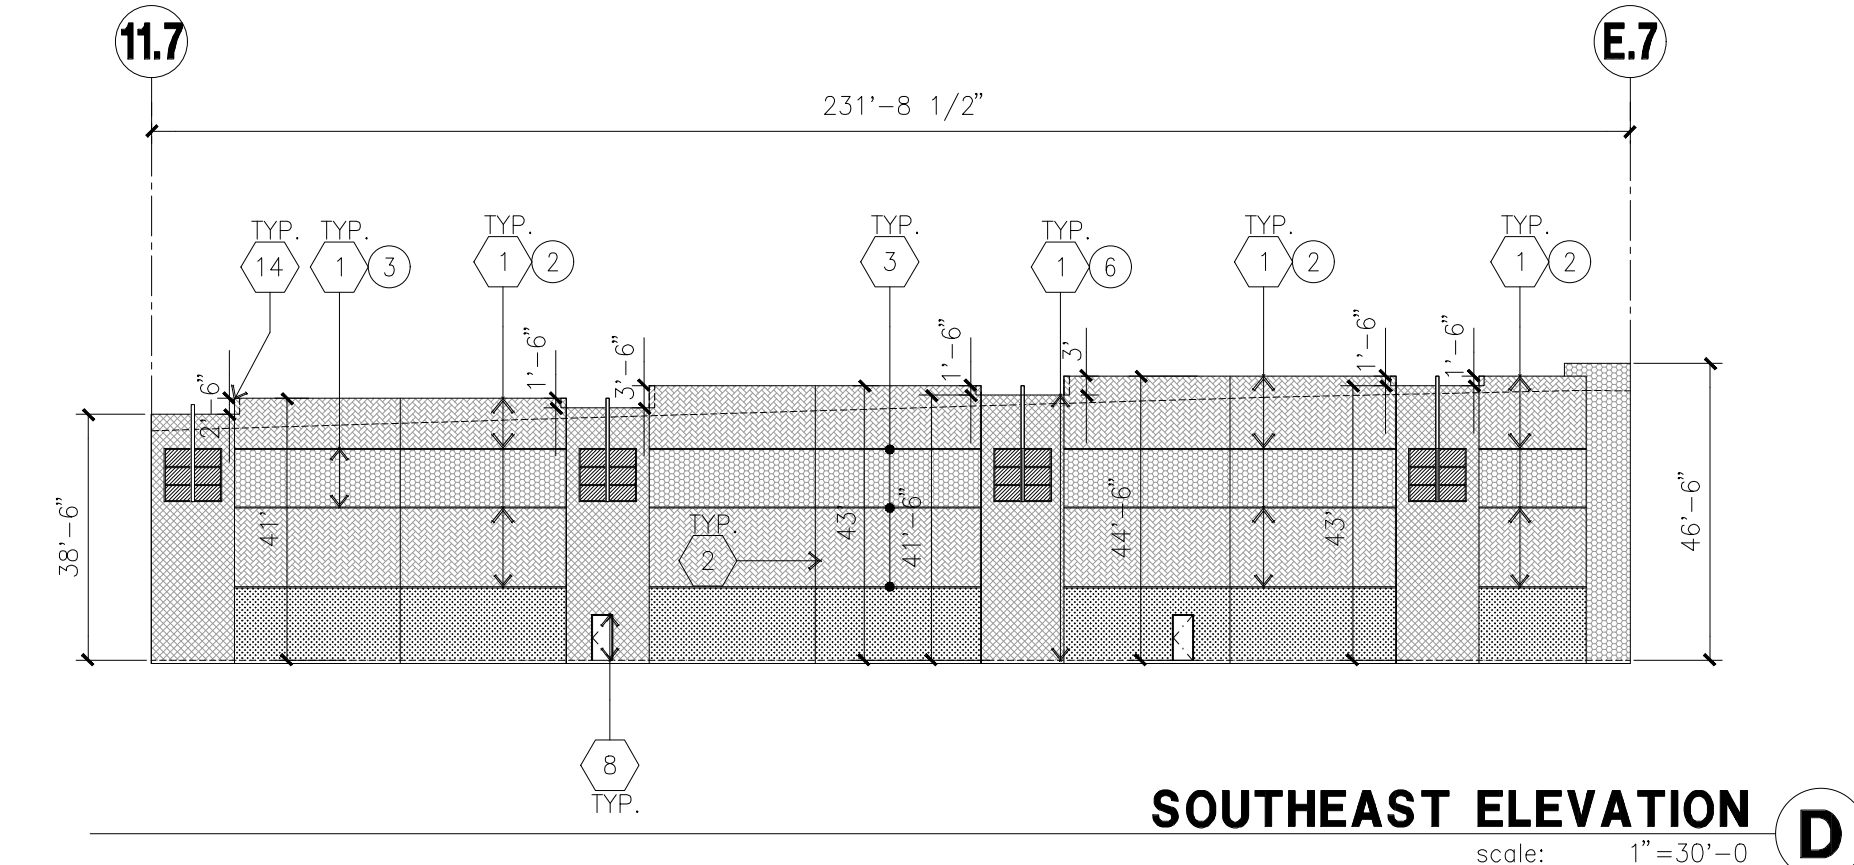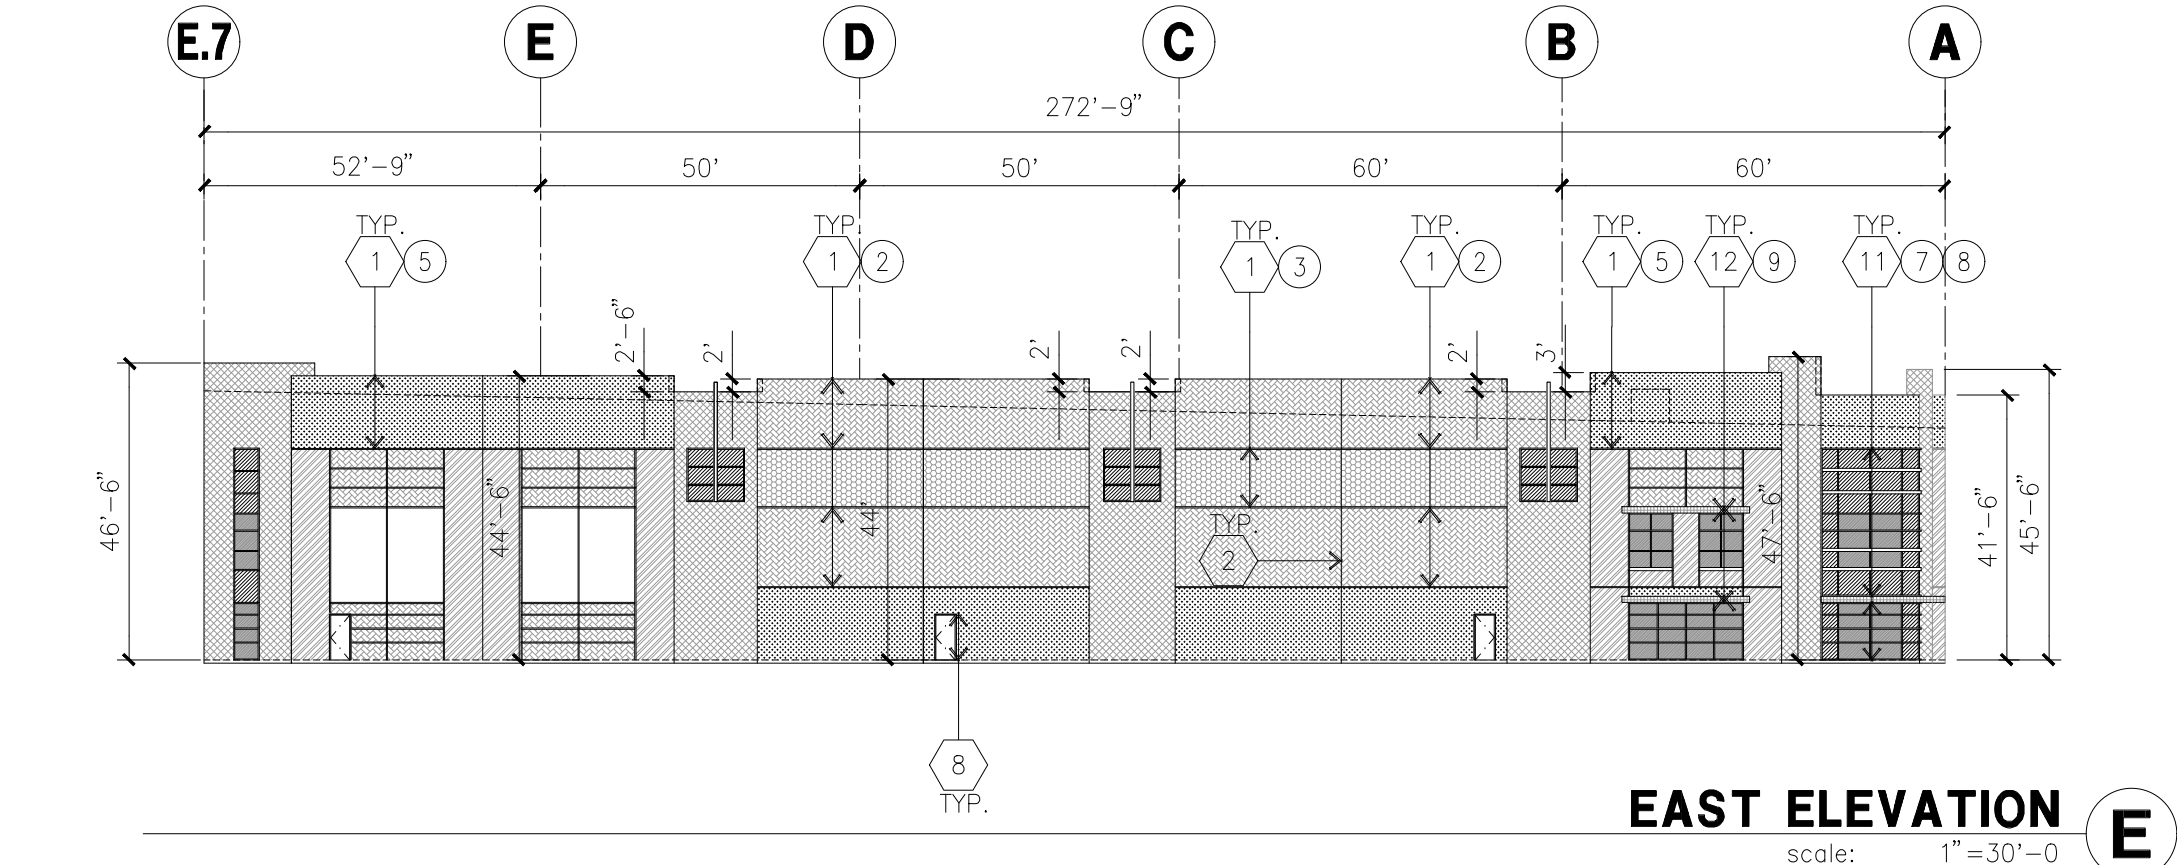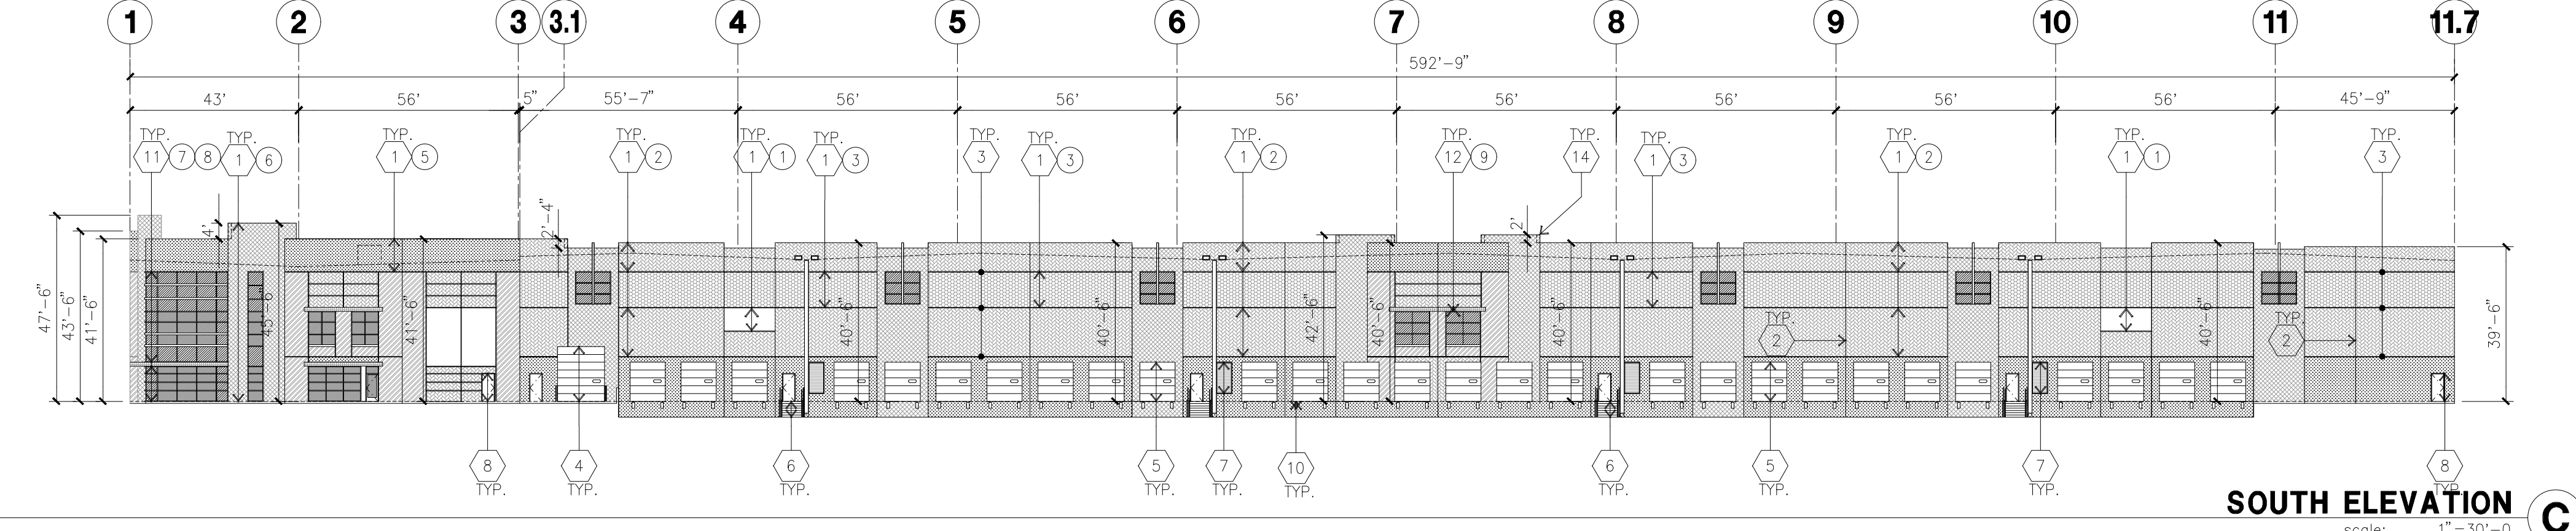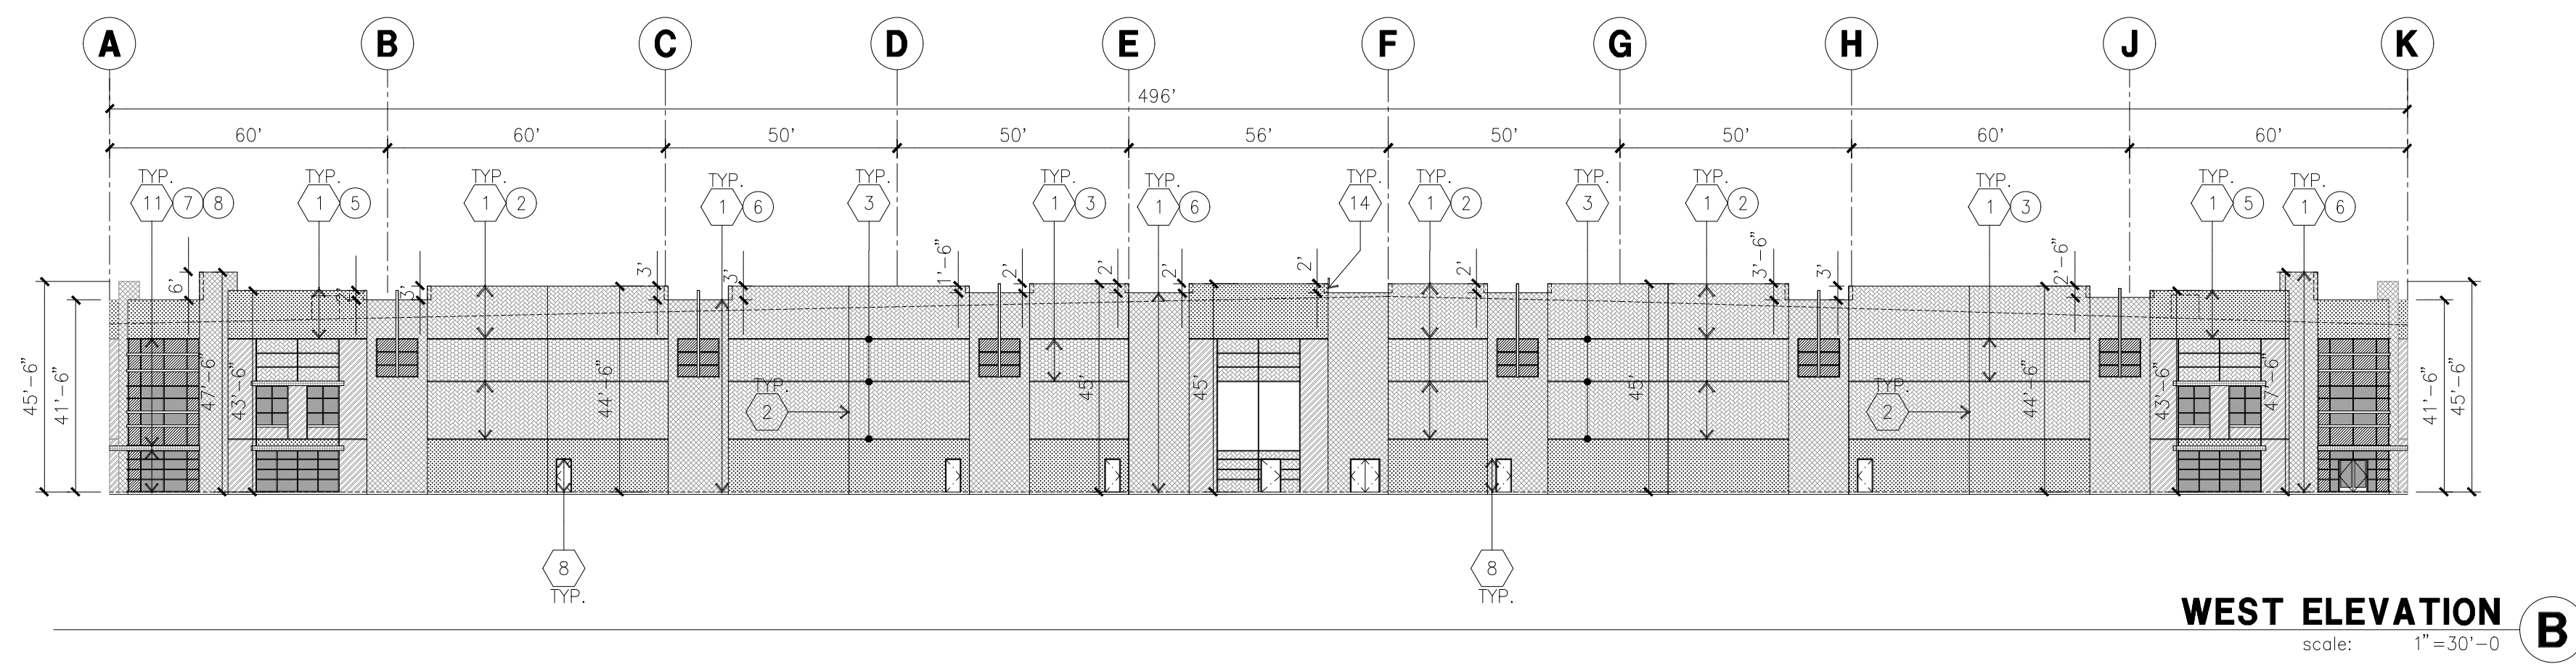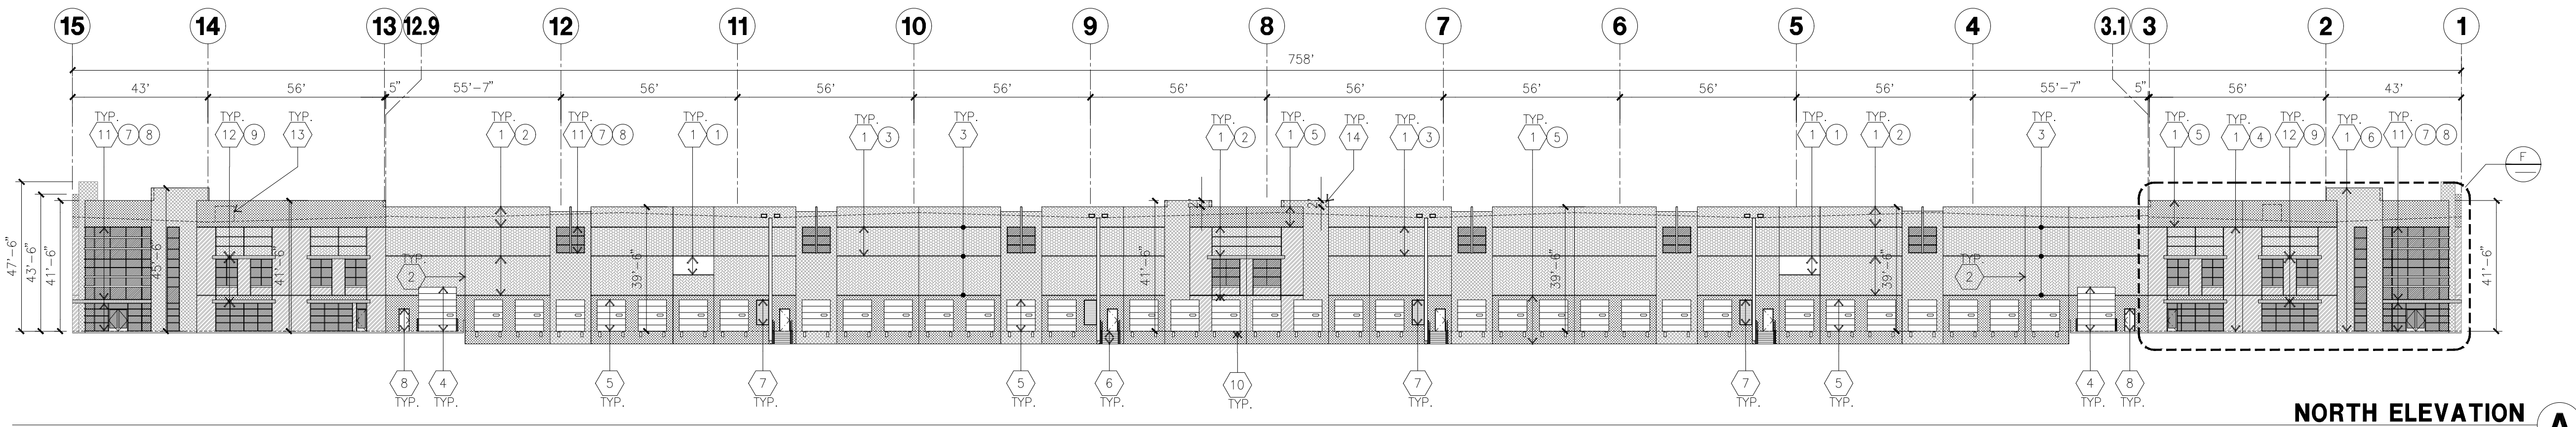

KEYNOTES - ELEVATIONS

- CONCRETE TILT-UP PANEL(PAINTED). FINISH GRADE VARIES. SEE DRAWINGS. WATERPROOF ALL WALLS WHERE EXTERIOR GRADE IS HIGHER THAN FINISH FLOOR AND EXPOSED TO THE WEATHER. WATERPROOFING TO BE PROTECTED WITH PROTECTION BOARD AND A MIN. OF 6" OF GRAVEL. PROVIDE TRENCH DRAIN AT BOTTOM AND DAYLIGHT TO CURB OR TAKE TO STORM DRAIN.
- PANEL JOINT.
- PANEL REVEAL. ALL REVEALS TO HAVE A MAX. OF 3/8" CHAMFER. REVEAL COLOR TO MATCH ADJACENT BUILDING FIELD COLOR. U.N.O.
- OVERHEAD DOOR @ DRIVE THRU. PROVIDE COMPLETE WEATHER-STRIPPING PROTECTION ALL AROUND.
- OVERHEAD DOOR @ DOCK HIGH. PROVIDE COMPLETE WEATHER-STRIPPING PROTECTION ALL AROUND.
- EXTERIOR METAL STEEL STAIR.
- METAL LOUVER. PAINT TO MATCH BUILDING COLOR.
- HOLLOW METAL DOORS.
- PROVIDE COMPLETE WEATHER STRIPING ALL AROUND DOOR. PROVIDE FOR RAIN OVERTER ABOVE DOOR.
- EXTERIOR DOWNSPOUT WITH OVERFLOW SCUPPERS.
- DOCK BUMPER.
- ALUMINUM STOREFRONT FRAMING WITH TEMPERED GLAZING.
- METAL CANOPY
- FUTURE ROOF EQUIPMENT
- PARAPET RETURN

GENERAL NOTES - ELEVATIONS

- ALL PAINT COLOR CHANGES TO OCCUR AT INSIDE CORNERS UNLESS NOTED OTHERWISE.
- ALL PAINT FINISHES ARE TO BE SLAT UNLESS NOTED OTHERWISE.
- T.O.P. EL.= TOP OF PARAPET ELEVATION.
- F.F.= FINISH FLOOR ELEVATION.
- STOREFRONT CONSTRUCTION: GLASS, METAL ATTACHMENTS AND LINTELS SHALL BE DESIGNED TO RESIST - MPH. EXPOSURE "C" WINDS. CONTRACTOR SHALL SUBMIT SHOP DRAWINGS PRIOR TO INSTALLATION.
- CONTRACTOR SHALL FULLY PAINT ONE CONCRETE PANEL W/SELECTED COLORS, ARCHITECT AND OWNER SHALL APPROVE PRIOR TO PAINTING REMAINDER OF BUILDING.
- BACK SIDE OF PARAPETS TO HAVE SMOOTH FINISH AND BE PAINTED WITH ELASTOMERIC PAINT.
- FOR SPANDREL GLAZING, ALLOW SPACE BEHIND SPANDREL TO BREATHE. PROVIDE 1" DIAMETER HOLES AT CONCRETE WALL.
- USE ADHESIVE BACK WOOD STRIPS FOR ALL REVEAL FORMS.
- THE FIRST COAT OF PAINT TO BE ROLLED-ON AND THE SECOND COAT TO BE SPRAYED-ON
- ALL ROLL-UP DOORS AND SERVICE DOORS TO BE PAINTED TO MATCH BUILDING COLOR
- WHERE GLAZING CROSSES THE PANEL JOINT AND A SINGLE MULLION SHALL BE PROVIDED, DOUBLE MULLIONS ARE NOT AN ACCEPTABLE ALTERNATE.

ELEVATION COLOR LEGEND/SCHED.

- CONCRETE TILT-UP PANEL. COLOR : SW 7006 EXTRA WHITE
- CONCRETE TILT-UP PANEL. COLOR : SW 7058 MAGNETIC GRAY
- CONCRETE TILT-UP PANEL. COLOR : SW 7067 CITY SCAPE
- CONCRETE TILT-UP PANEL. COLOR : SW 7067 CITY SCAPE
- CONCRETE TILT-UP PANEL. COLOR : SW 7067 CITY SCAPE
- CONCRETE TILT-UP PANEL. COLOR : SW 7067 CITY SCAPE
- MULLIONS COLOR : CLEAR ANODIZED ALUMINUM
- GLAZING COLOR : BLUE GLAZING
- CANOPY MATERIAL : SHERWIN-WILLIAMS SW 7006 EXTRA WHITE
- DOOR COLORS : MATCH BUILDING COLOR

GLAZING LEGEND

NOTE: ALL EXTERIOR AND INTERIOR GLAZING SHALL BE TEMPERED.

INSULATED VISION GLASS	SPANDREL GLASS WITH CONCRETE BEHIND
SINGLE LITE VISION GLASS	

IV : INSULATED VISION GLASS
1/4" VISTACOL PACIFICA + 1/4" SOLARBAN 60 CLEAR
1" INSULATED GLASS UNIT WITH 1/2" AIRSPACE AND 1/4" LITES
U: 0.27 SHG: 0.21 VLT: 26%
MINIMUM VT TO BE 0.42 PER 2016 DEC TABLE 140.3-B

SC : SPANDREL WITH CONCRETE BEHIND
1/4" VISTACOL PACIFICA WITH WARM GRAY OPACICOAT PAINTED ON REFLECTIVE.
INSTALLED ON CONCRETE.

V : VISION GLASS
1/4" VISTACOL PACIFICA

MULLIONS : DARK GRAY MULLION.



hpa, inc.
600 grand ave, suite 302
oakland, ca
94610
tel: 949-862-2113
email: hpa@hparchs.com

Developer

LIVERMORE
INDUSTRIAL
PARTNERS 40
LLC

Project:

OAKS BUSINESS
PARK

LIVERMORE, CA


Consultants:

CIVIL	Kier&Wright
STRUCTURAL	-
MECHANICAL	-
PLUMBING	-
ELECTRICAL	-
LANDSCAPE	Green Design
FIRE PROTECTION	-
SOILS ENGINEER	-


Title: Elevations

Project Number: 19177
Drawn by: TSP
Date: 09/19/2023
Revision:


Sheet:
2-DAB-A3.1

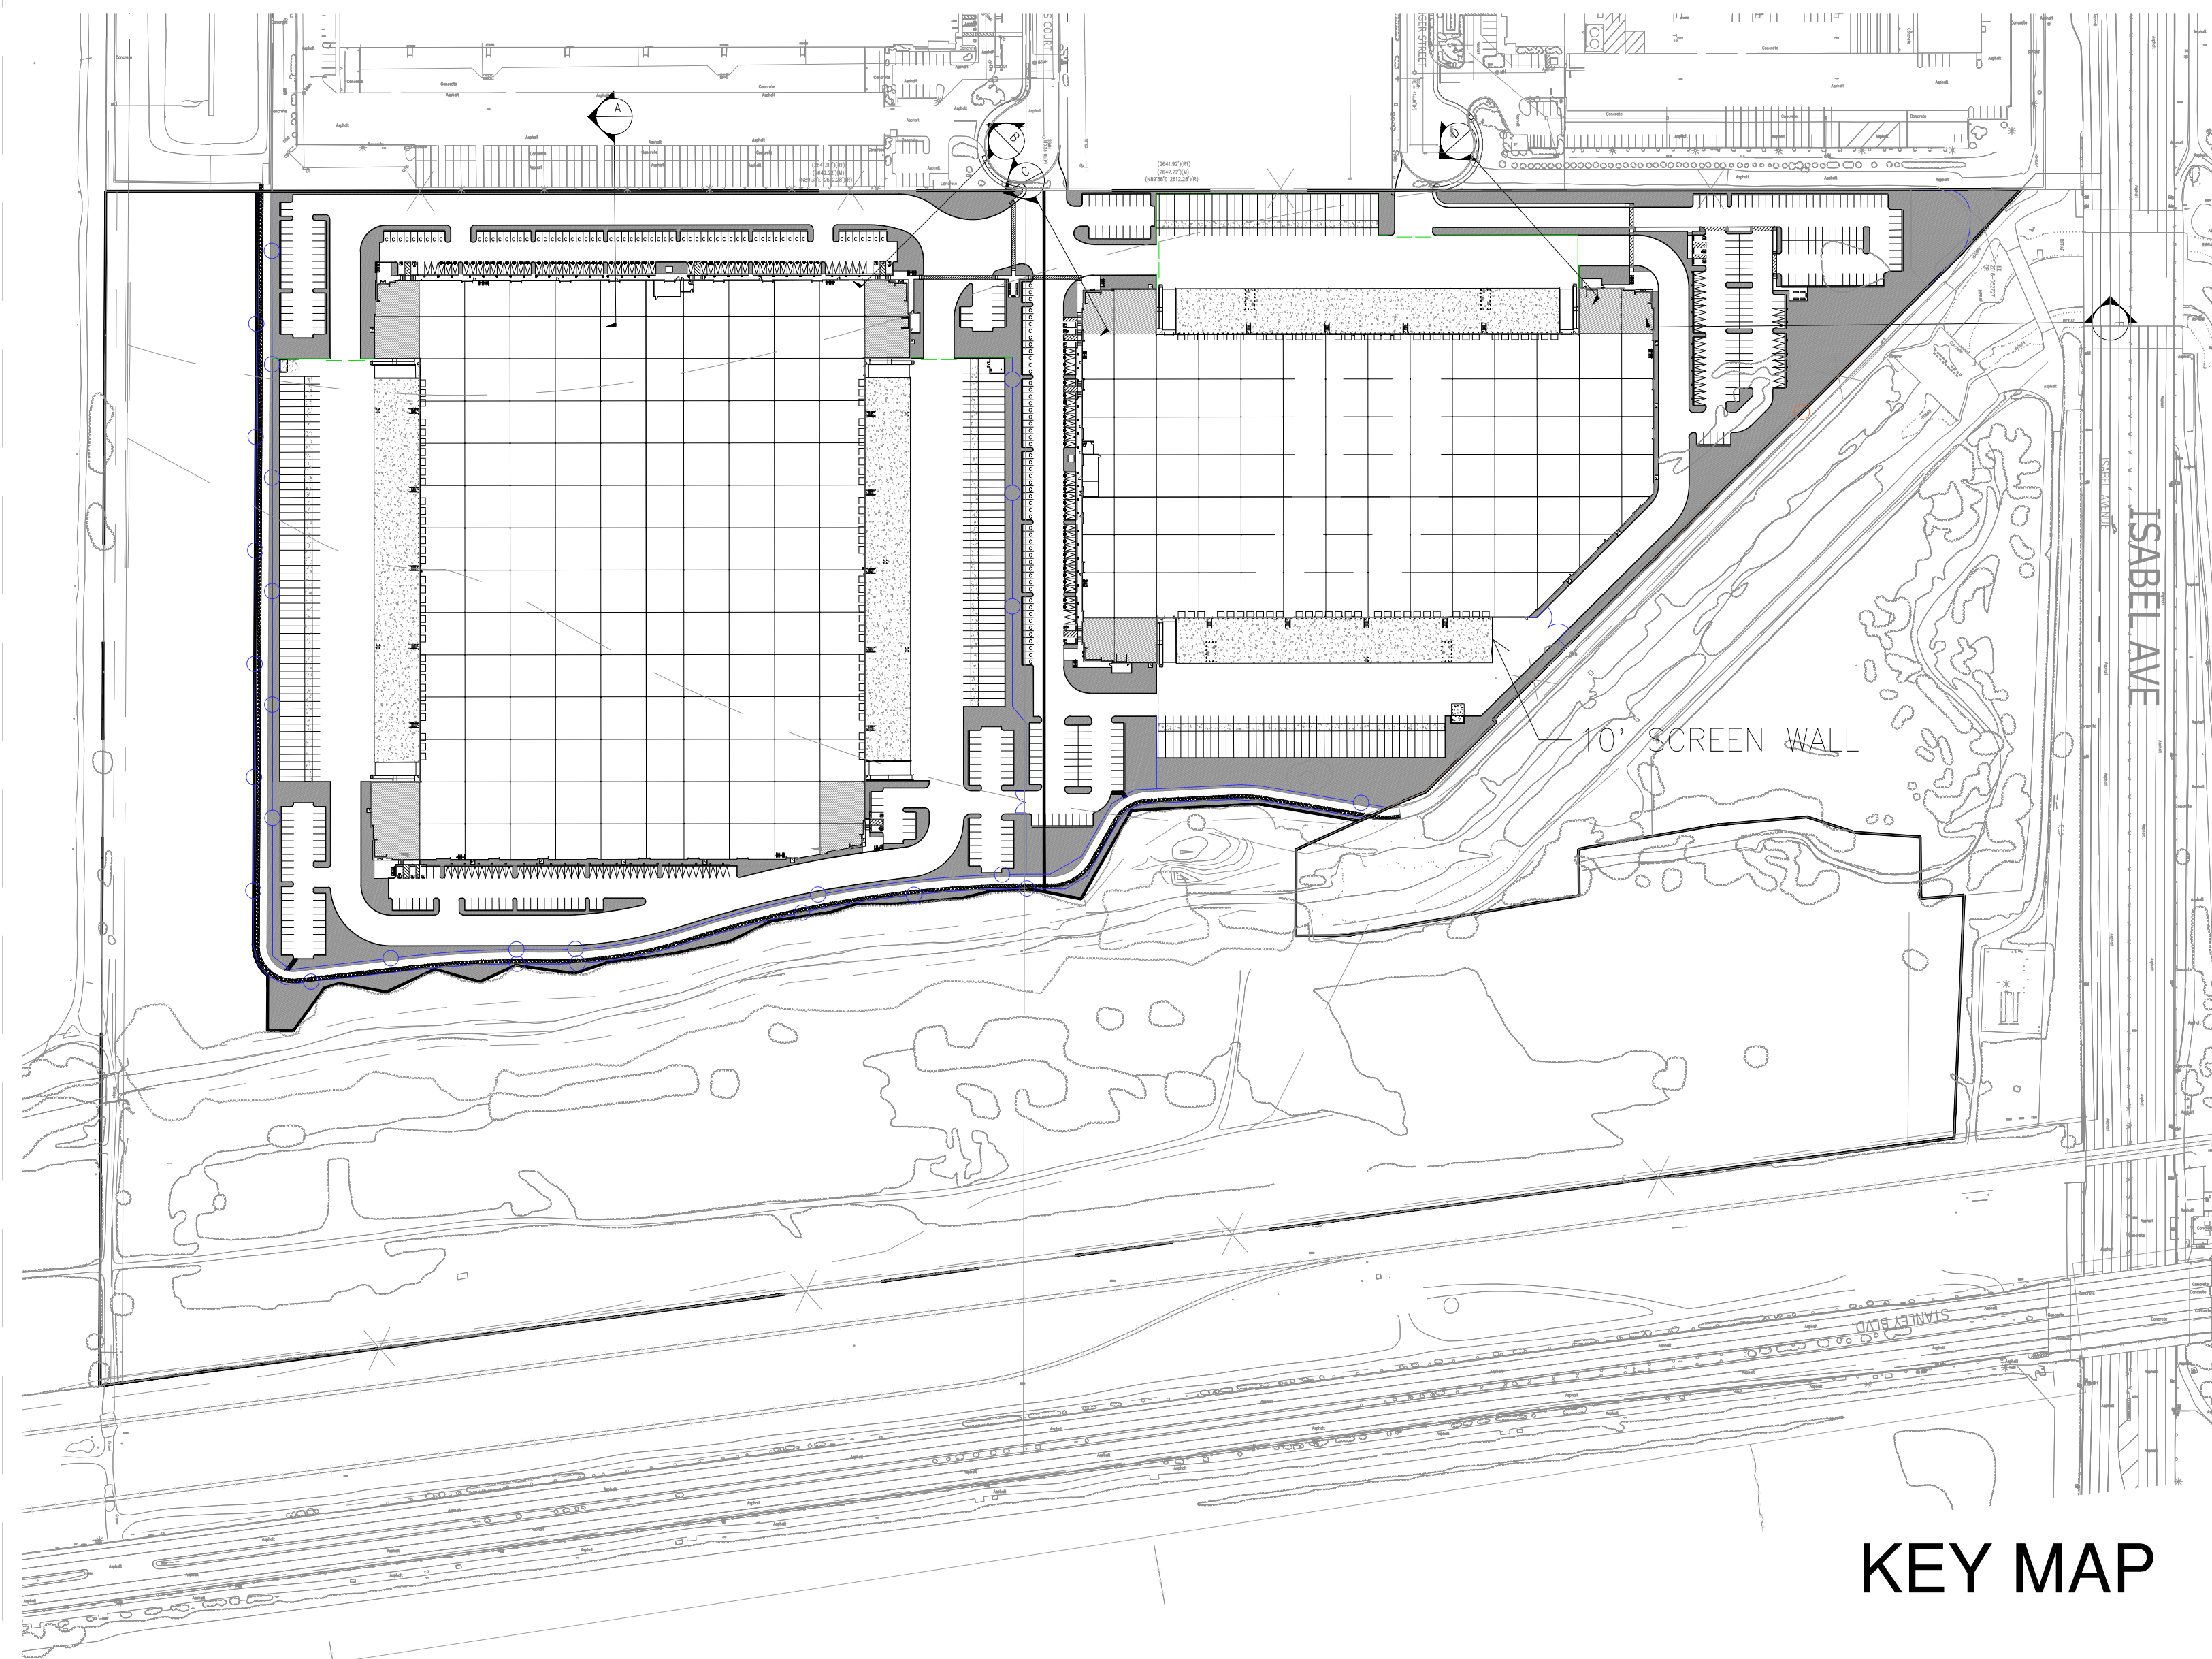


KEY MAP

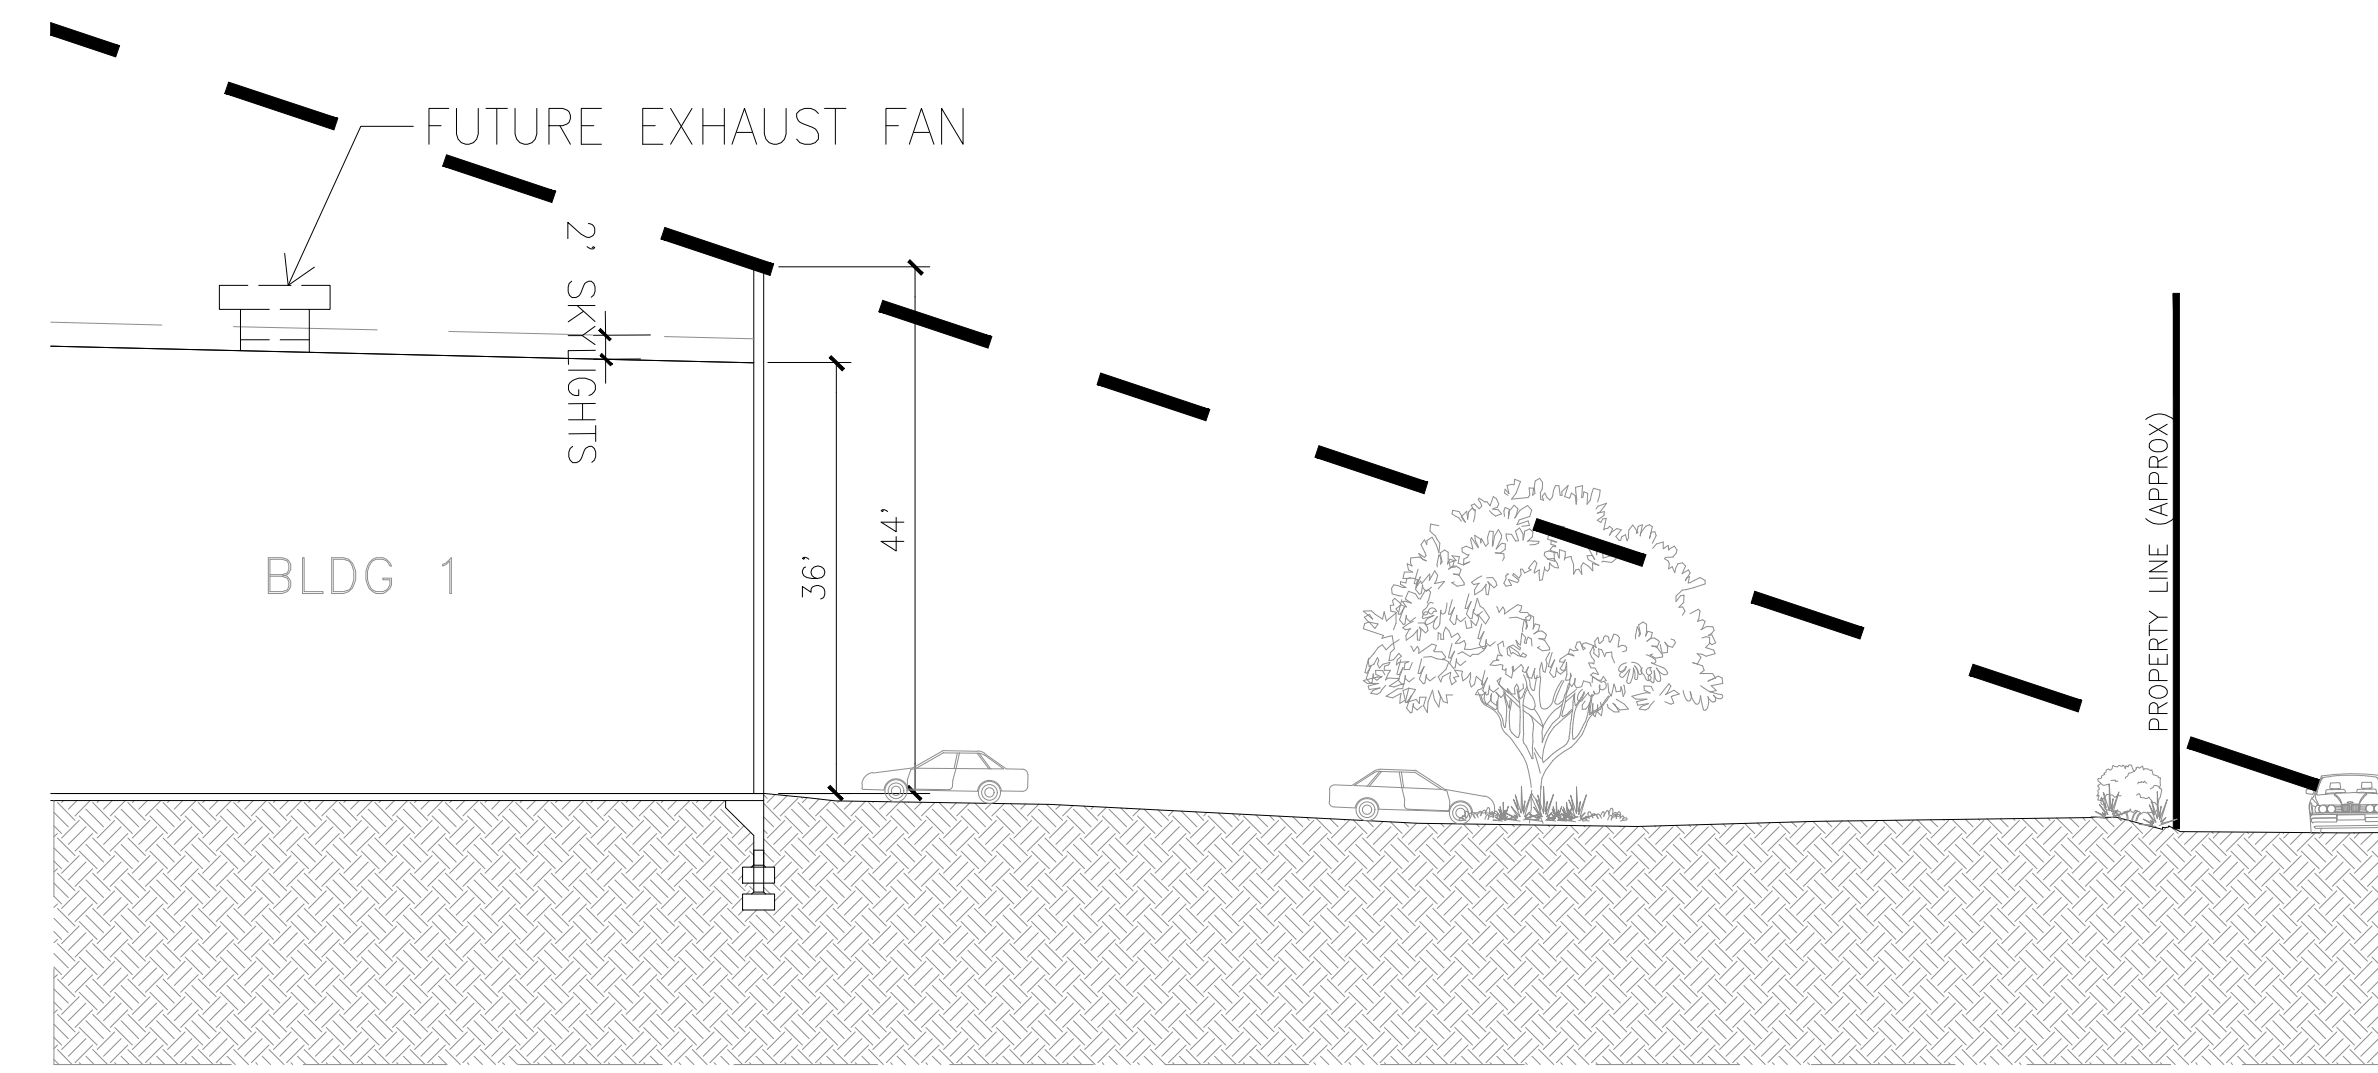


SITE LINE @ SECTION A A
scale: 1/16" = 1'-0"

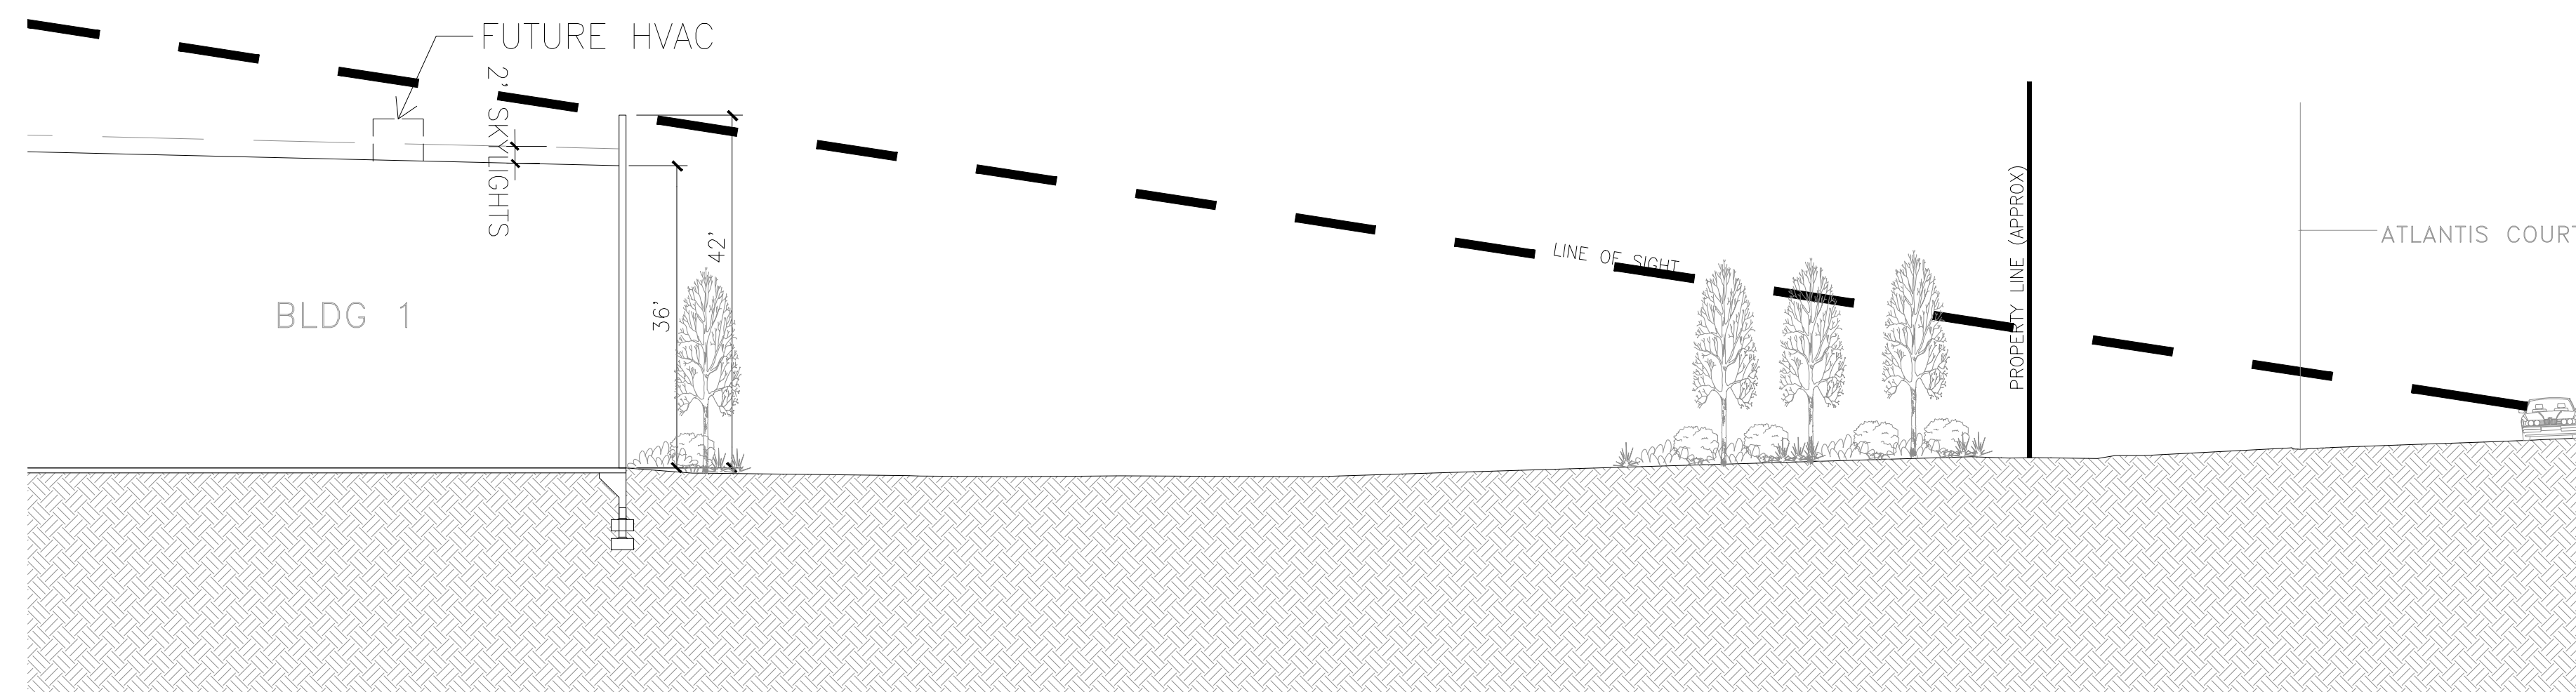


SITE LINE @ SECTION B B
scale: 1/16" = 1'-0"

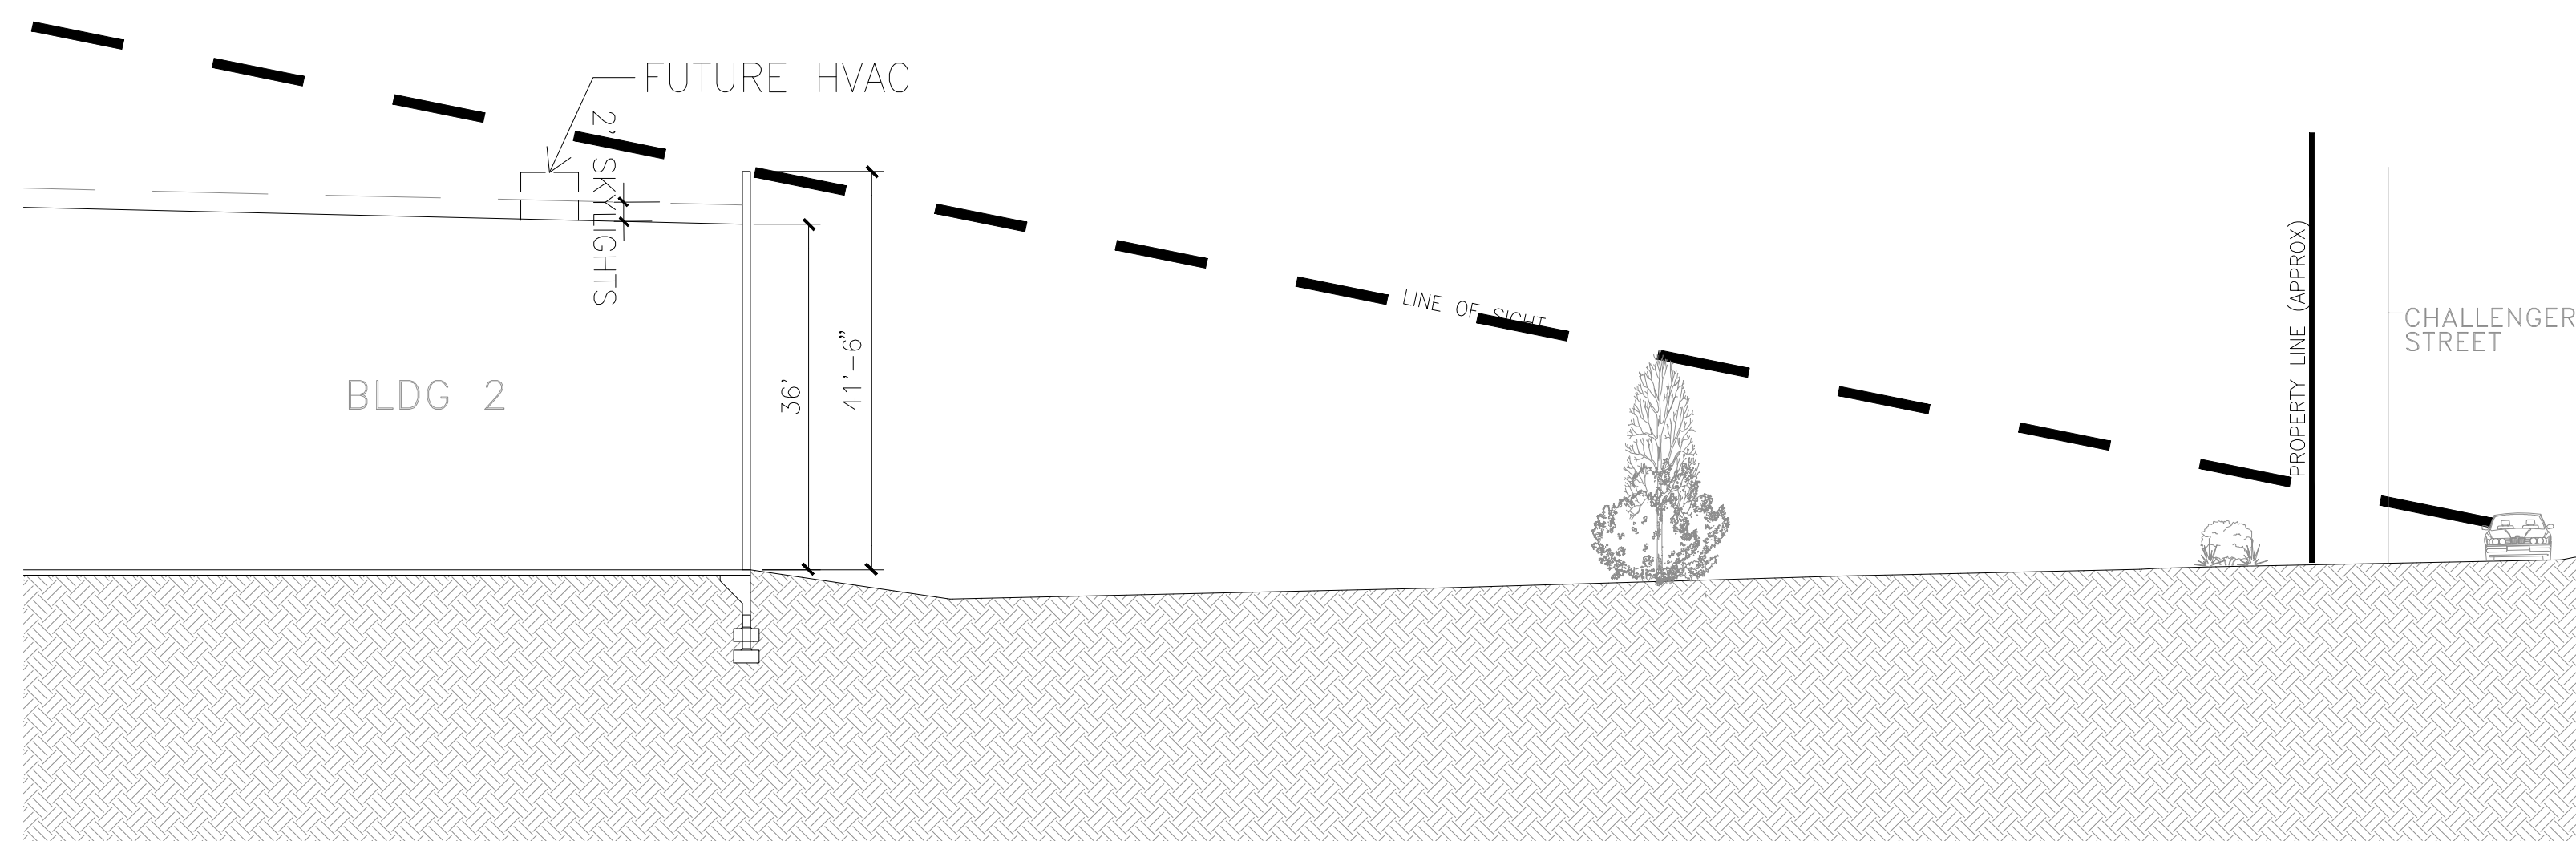


SITE LINE @ SECTION D D
scale: 1/16" = 1'-0"

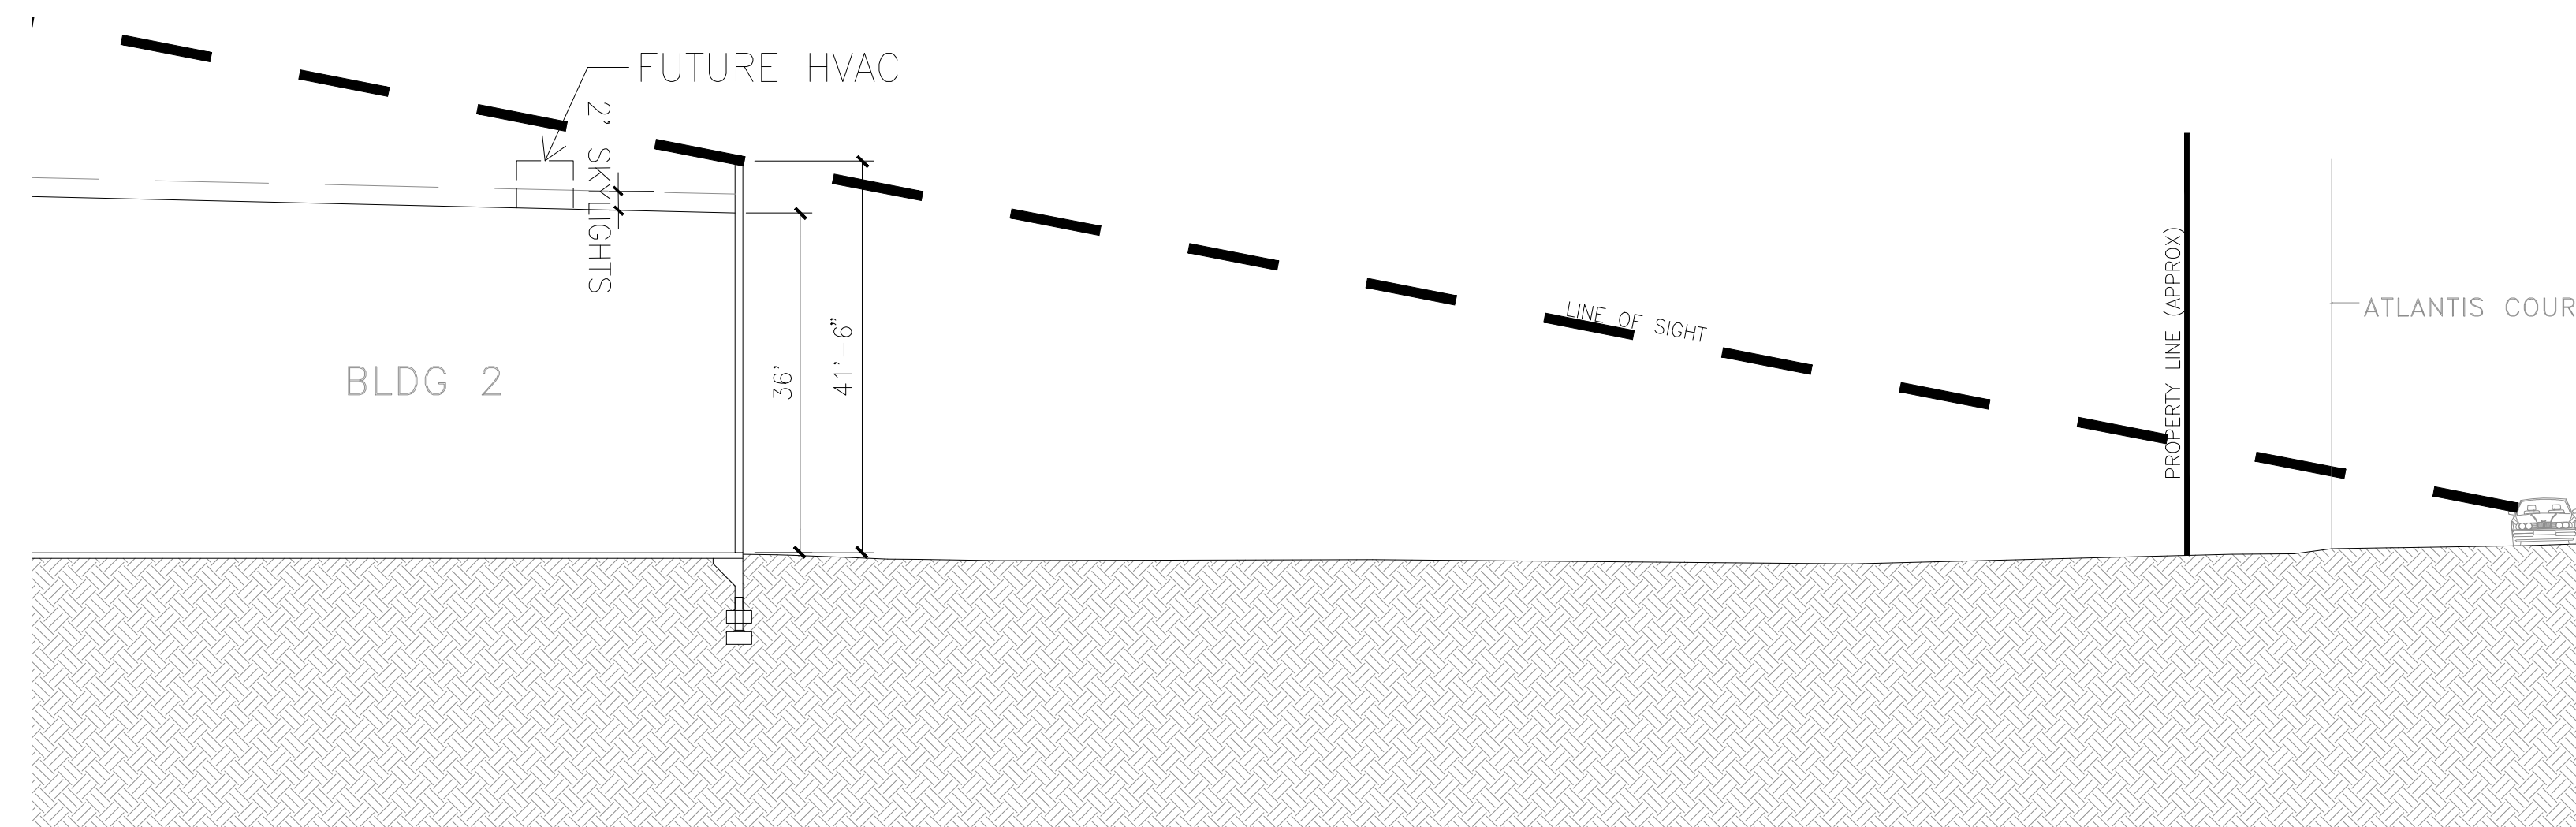

SITE LINE @ SECTION C C
scale: 1/16" = 1'-0"

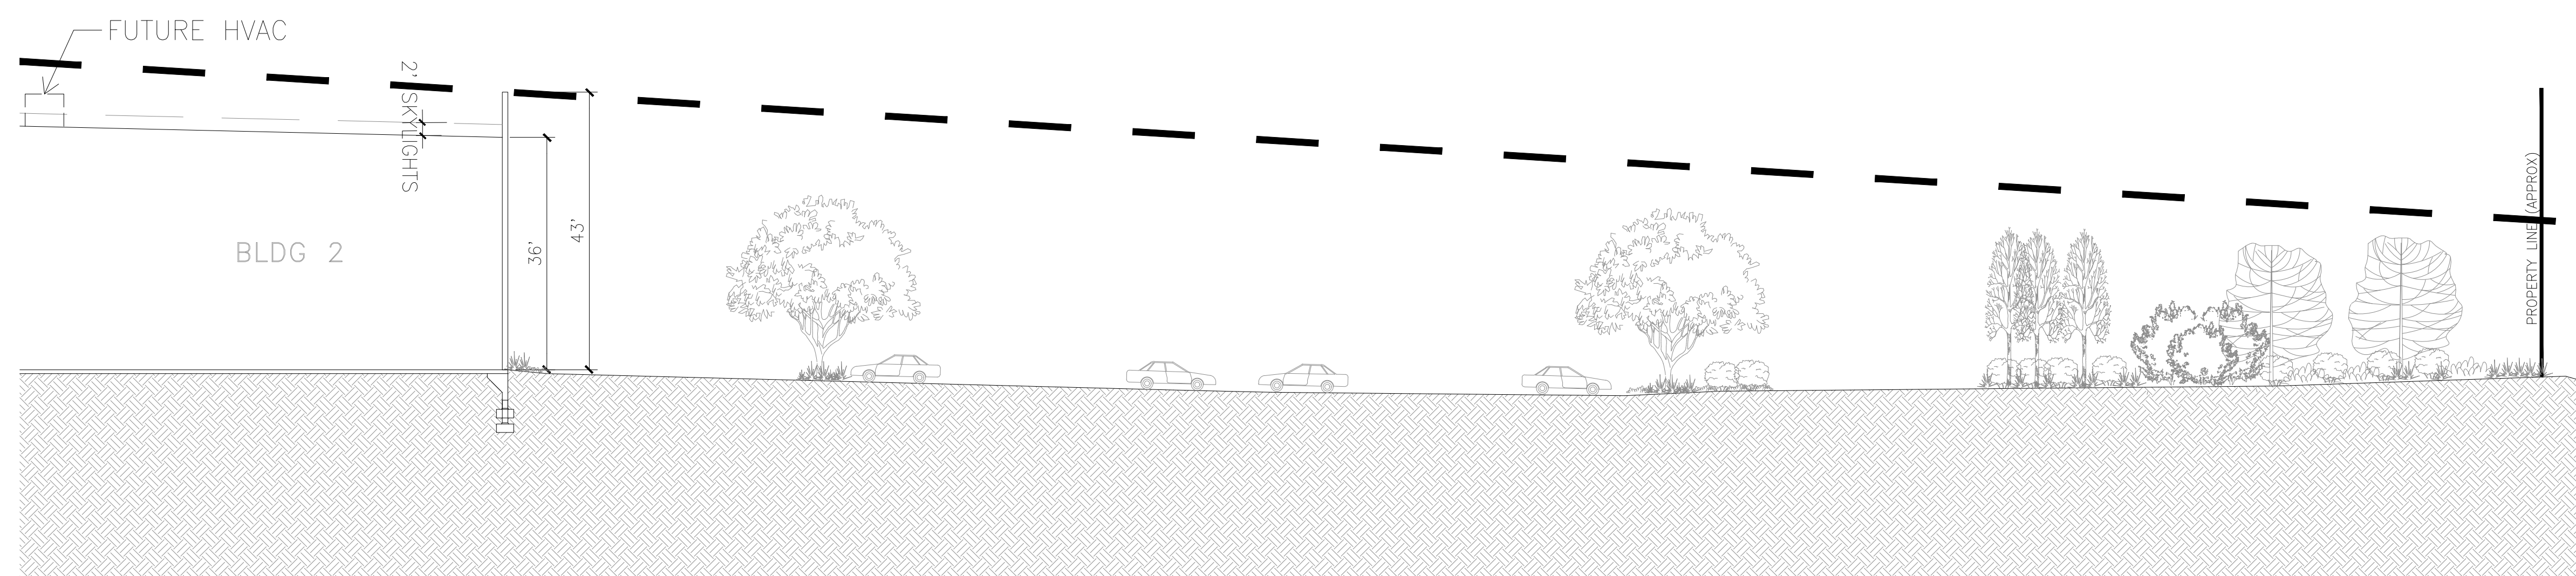

SITE LINE @ SECTION E E
scale: 1/16" = 1'-0"

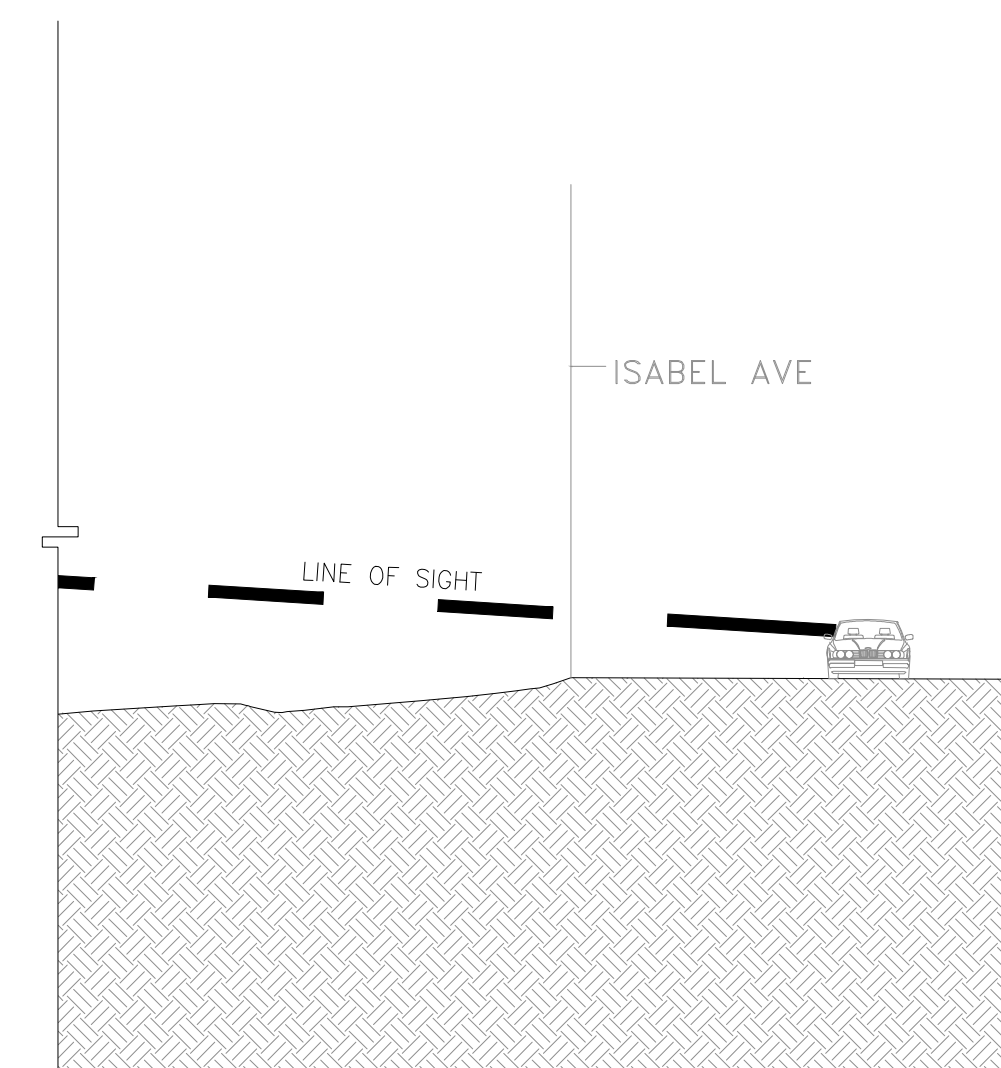

hpa, inc.
600 grand ave, suite 302
oakland, ca
94610
tel: 949-862-2113
email: hpa@hparchs.com

Developer

LIVERMORE
INDUSTRIAL
PARTNERS 40
LLC

Project:

OAKS BUSINESS
PARK

LIVERMORE, CA


Consultants:

CIVIL	Kier&Wright
STRUCTURAL	.
MECHANICAL	.
PLUMBING	.
ELECTRICAL	.
LANDSCAPE	Green Design
FIRE PROTECTION	.
SOILS ENGINEER	.

Title: SIGHT LINE

Project Number: 19177
Drawn by: TSP
Date: 09/19/2023
Revision:


Sheet:
DAB-A4.1

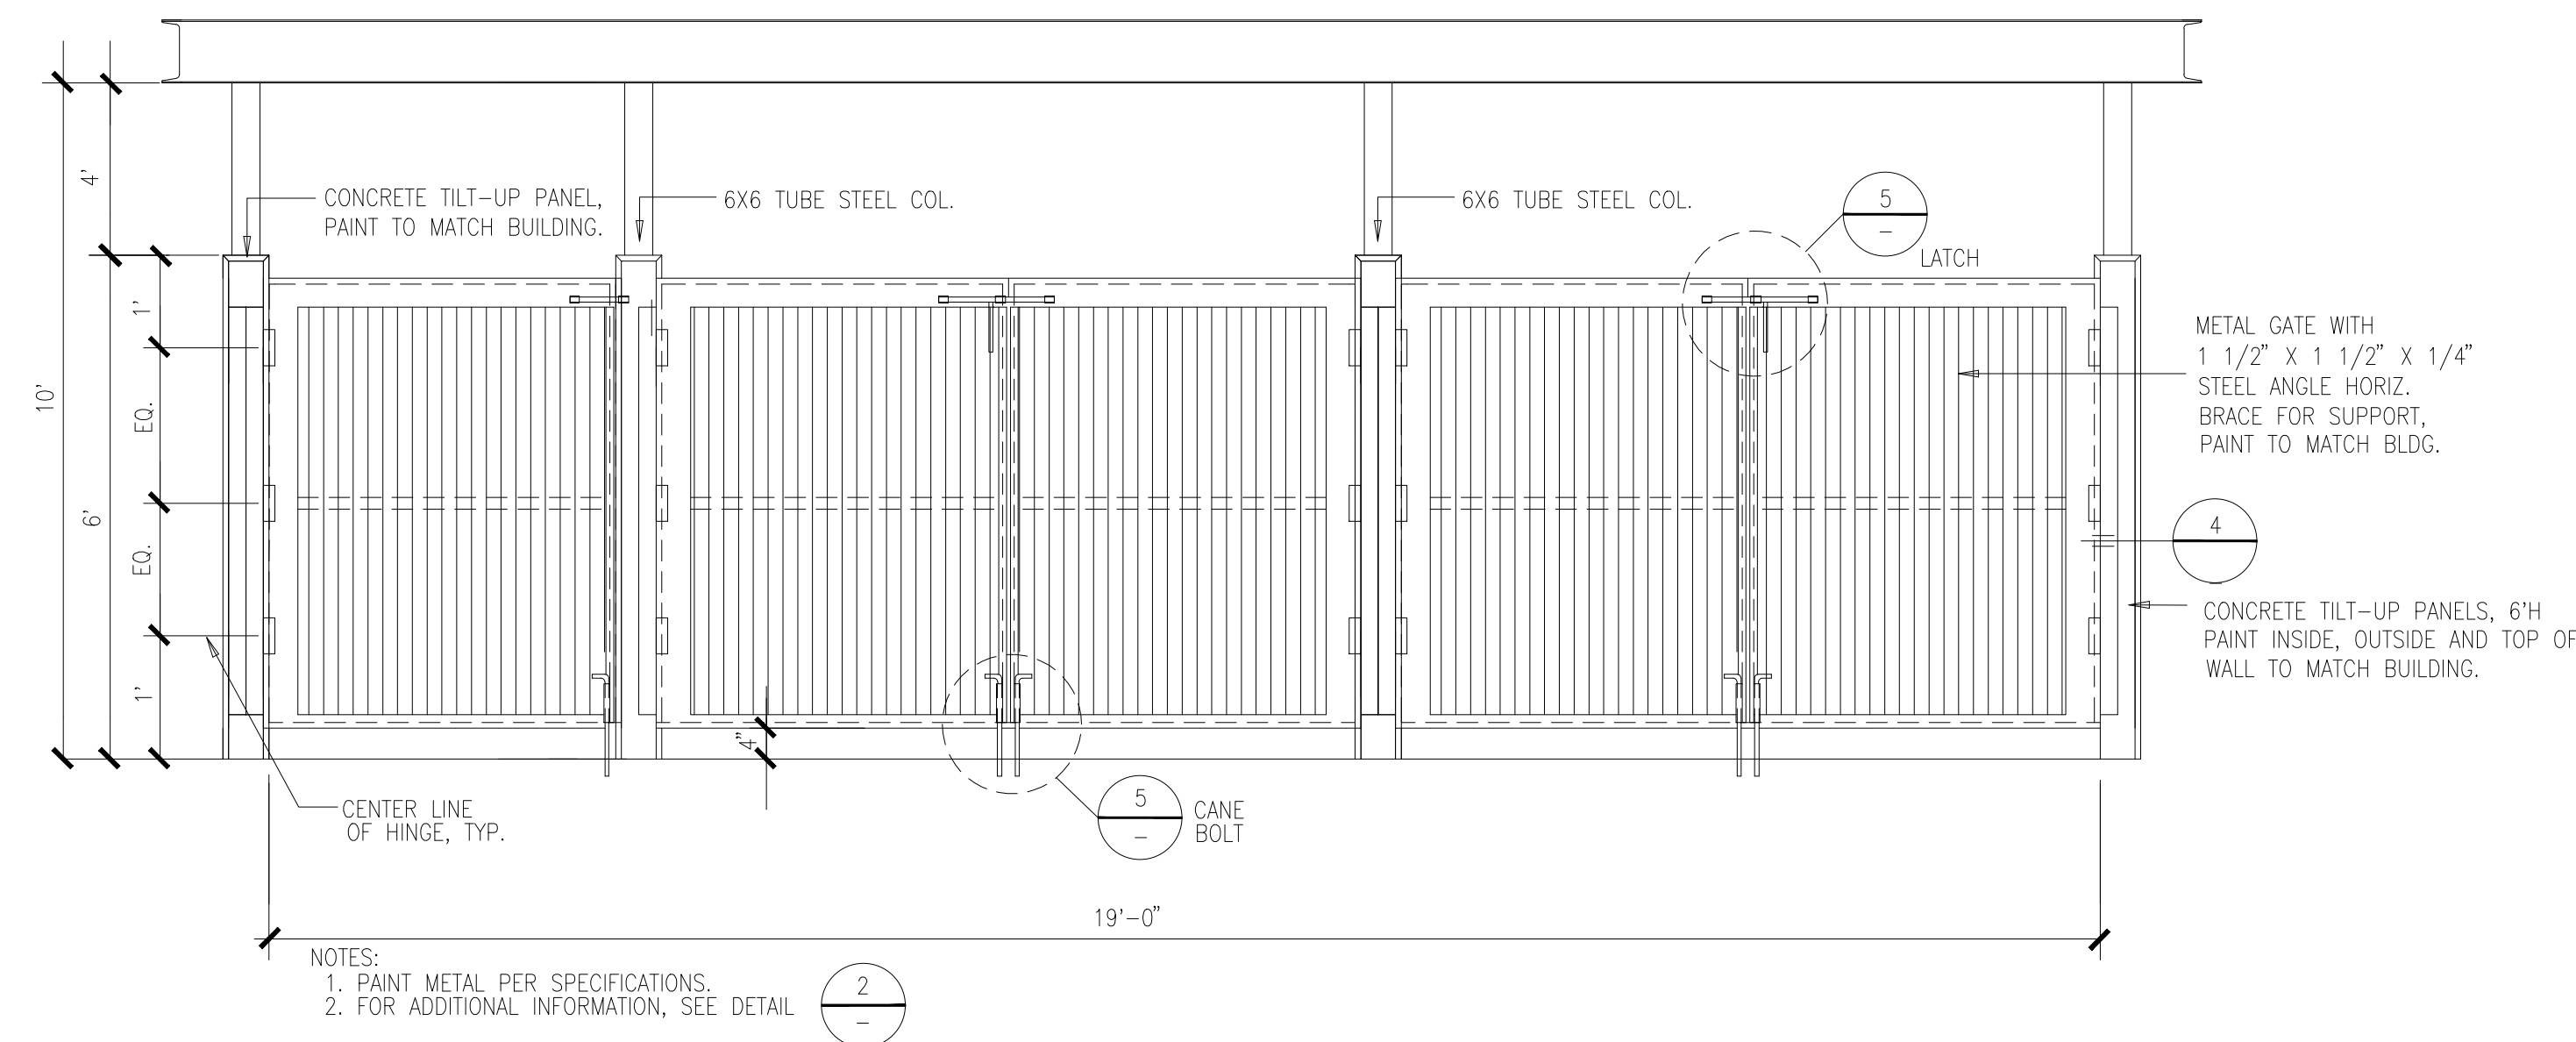

TRASH ENCLOSURE GATE ELEVATION

SCALE: 1/2" = 1'-0"


A10502B

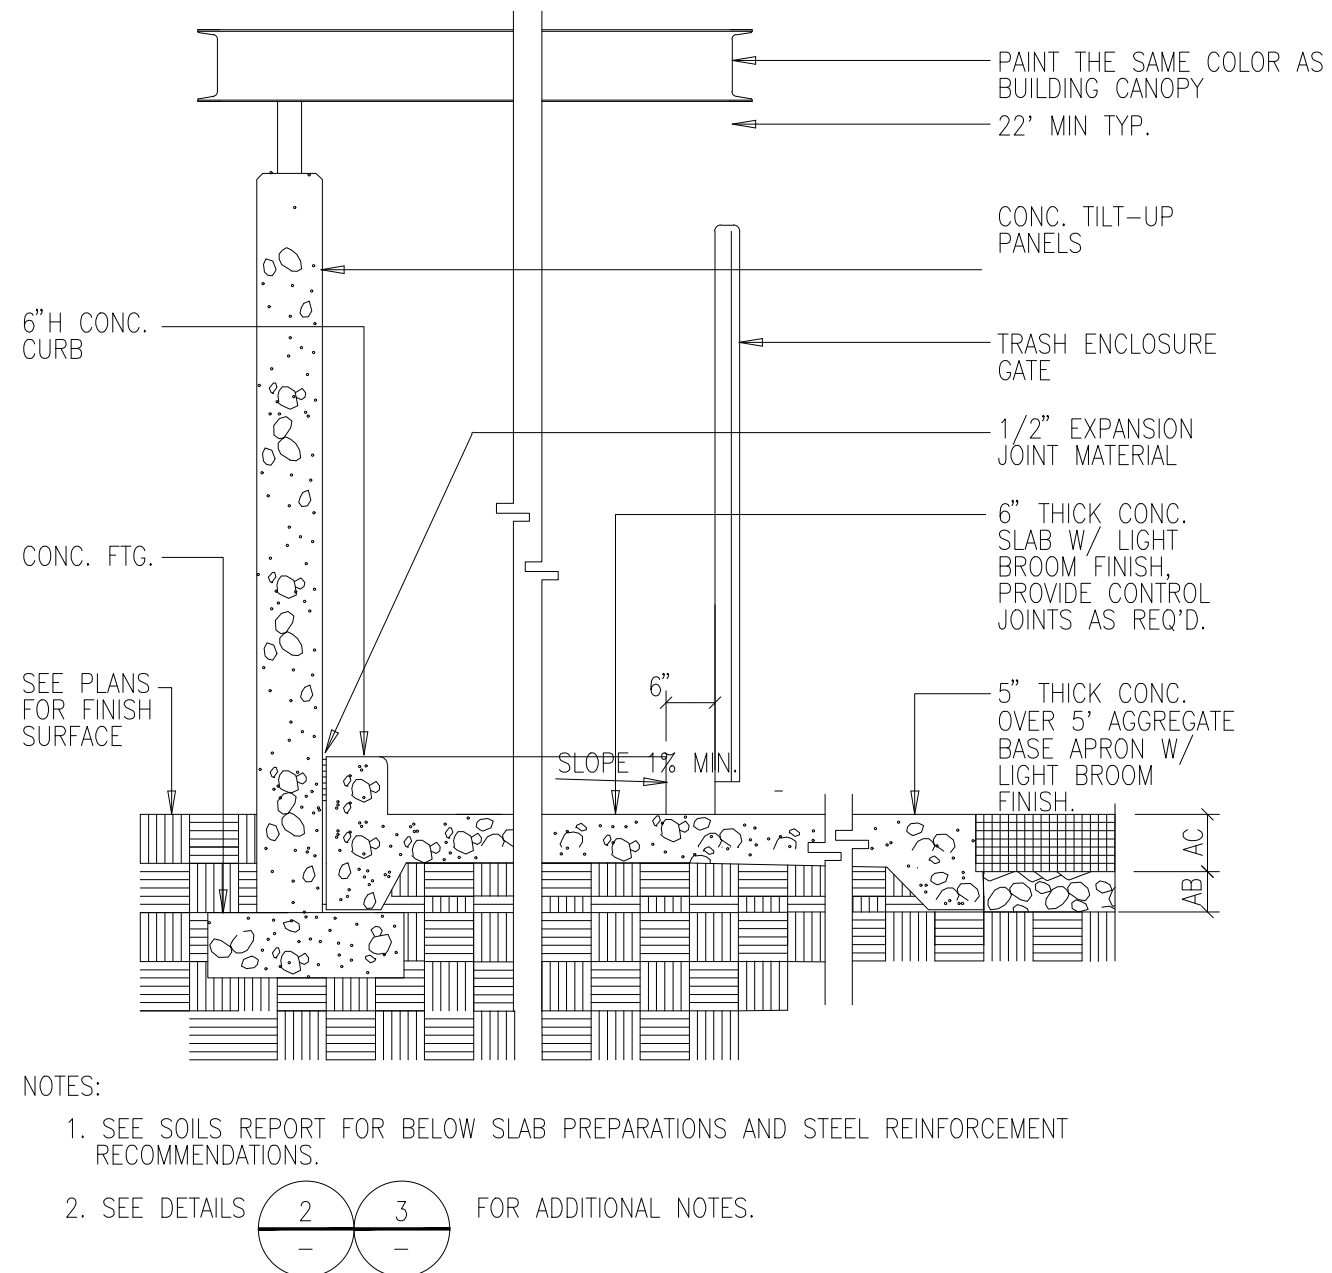

TRASH ENCLOSURE SECTION

SCALE: 1/2" = 1'-0"


10502C

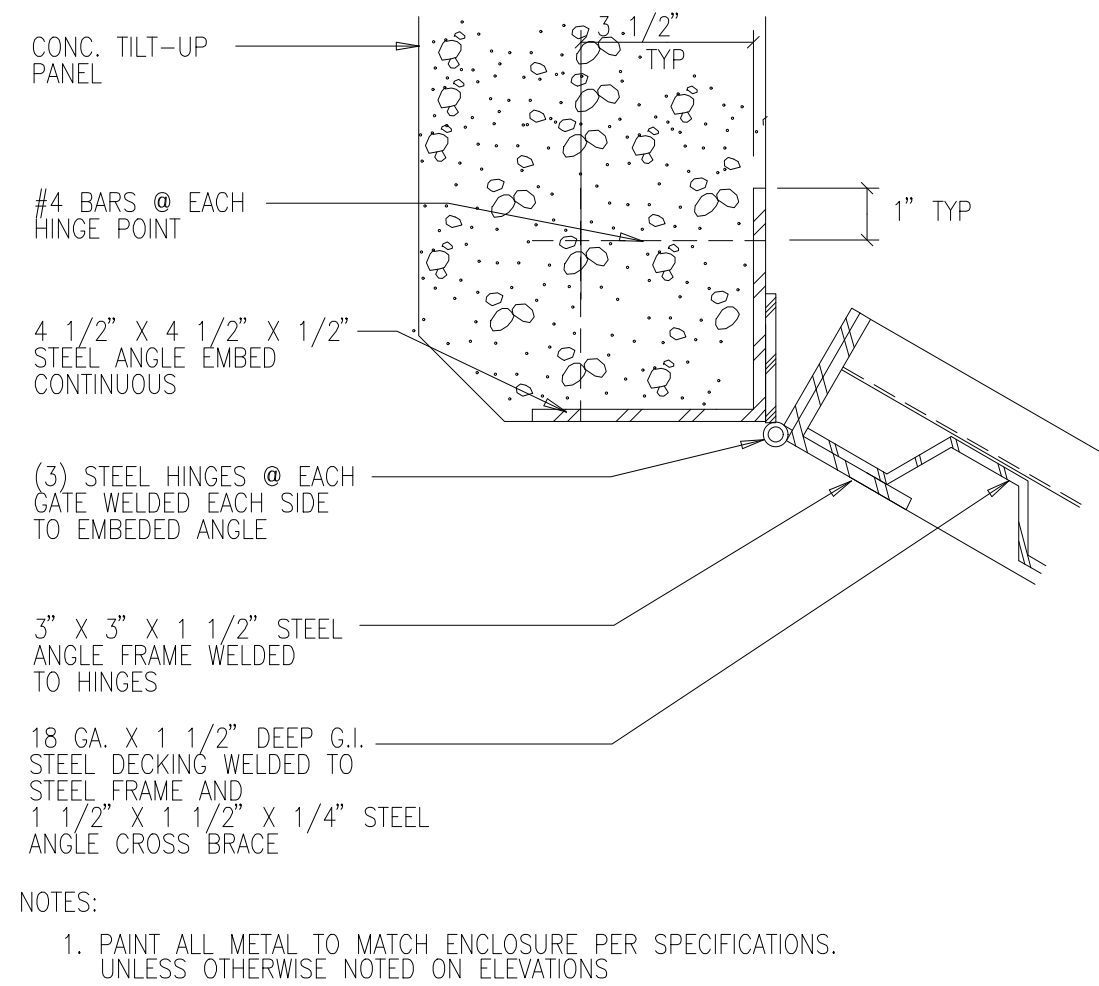

TRASH ENCLOSURE GATE & HINGE

SCALE: 3"=1'-0"

10506C

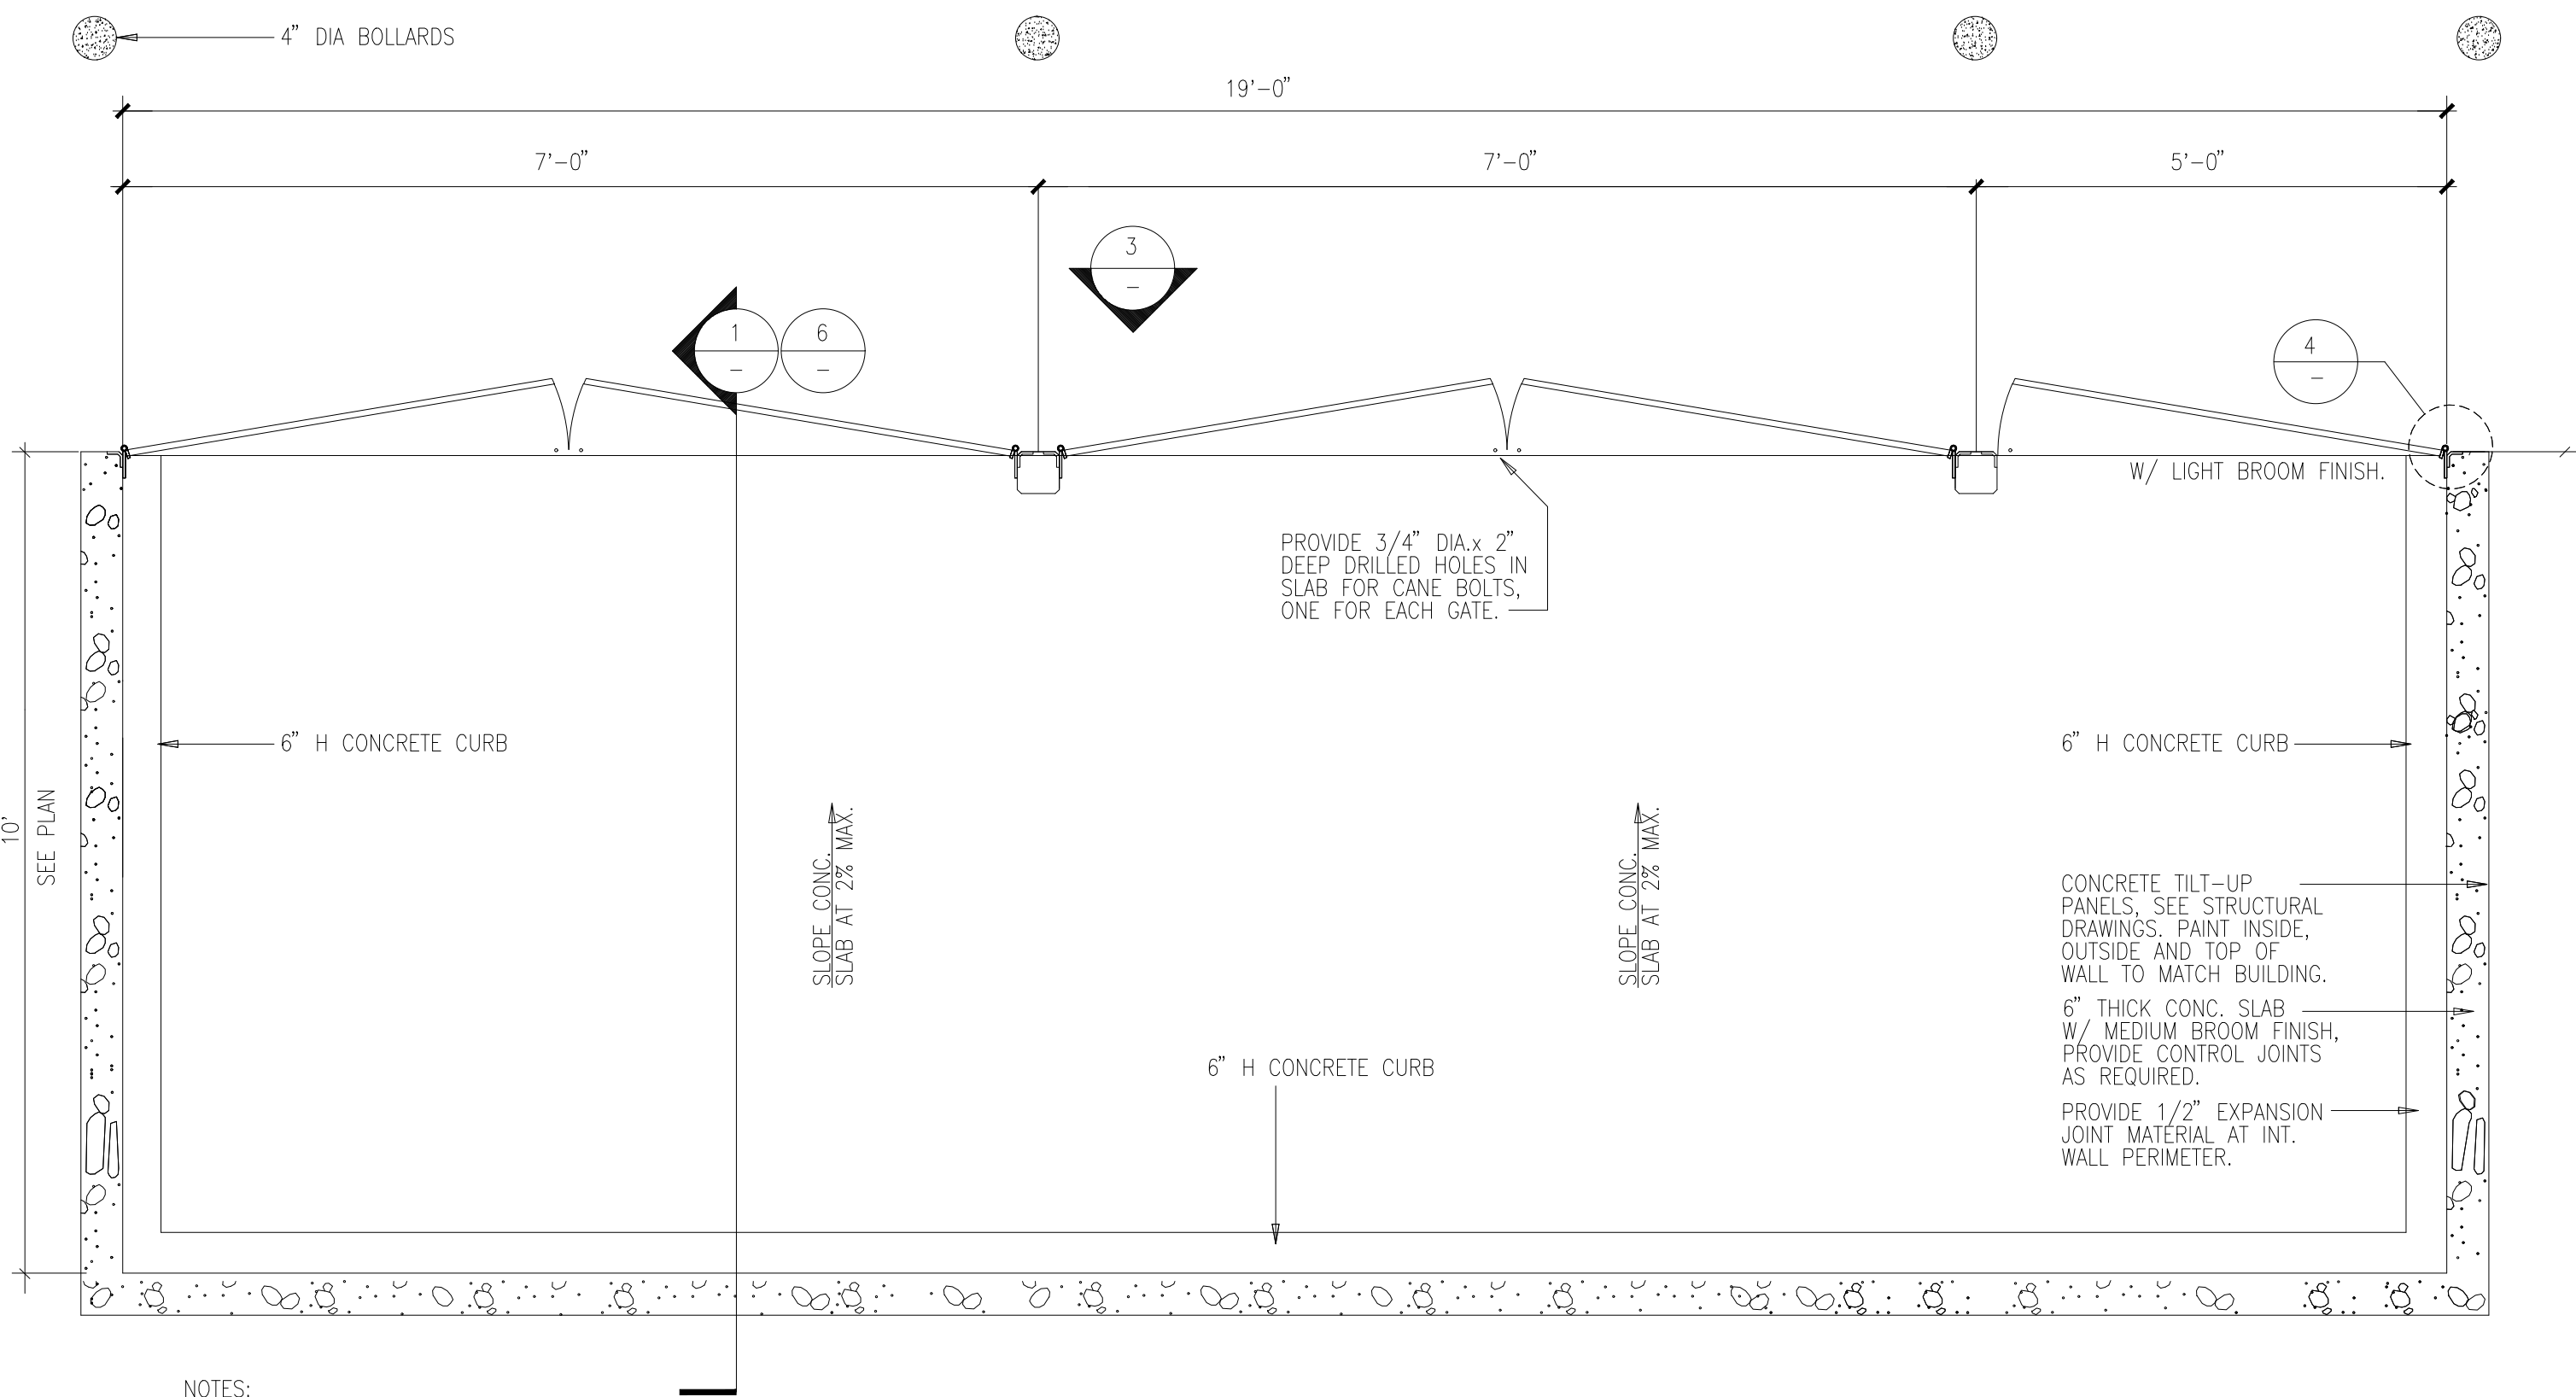


- NOTES:
1. SEE SITE PLAN DAB A1.1 FOR LOCATION.
 2. NOT USED
 3. SACK AND PATCH ALL PANEL LIFT POINTS ON OF WALL AND PAINT TO MATCH.
 4. 5' GATE REQUIRES ONLY 5 POUNDS OF FORCE TO OPEN PER CBC 11B-404.2.9#4 AND FEATURES OPERABLE HARDWARE PER CBC 11B-309 BETWEEN 34" & 44" ABOVE GRADE PER CBC 11B-404.2.7.


TRASH ENCLOSURE PLAN

SCALE: NTS

TEMP502A

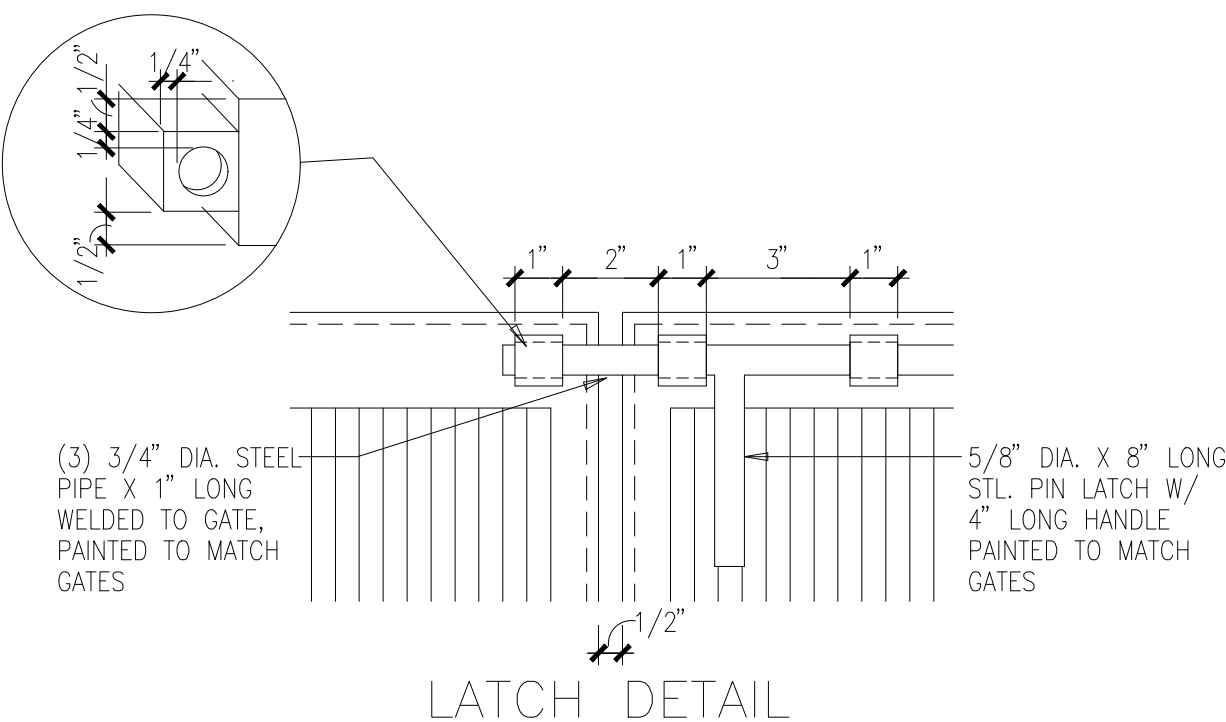

LATCH DETAIL

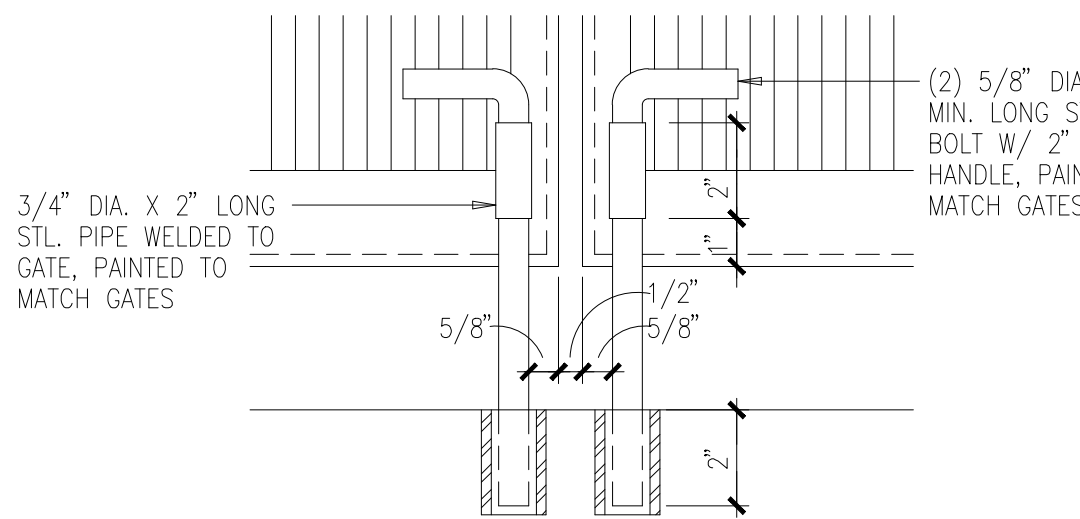


CANE BOLT DETAIL

TRASH ENCLOSURE GATE LATCHES

SCALE: 3" = 1'-0"


DEX-0003

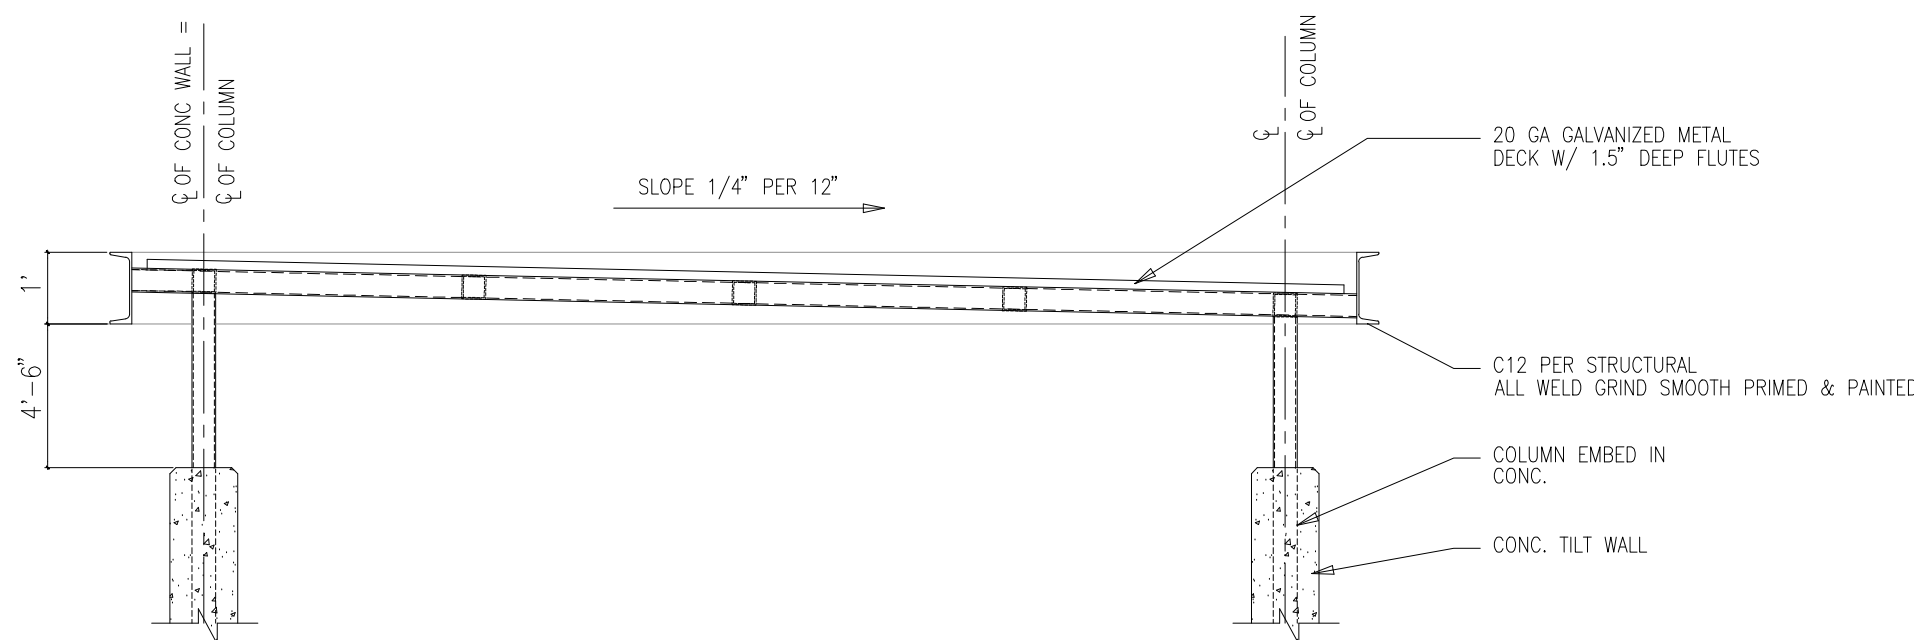

TRASH ENCLOSURE/OUTDOOR STORAGE CANOPY DETAIL

SCALE: 1/2" = 1'-0"

DEX-0003

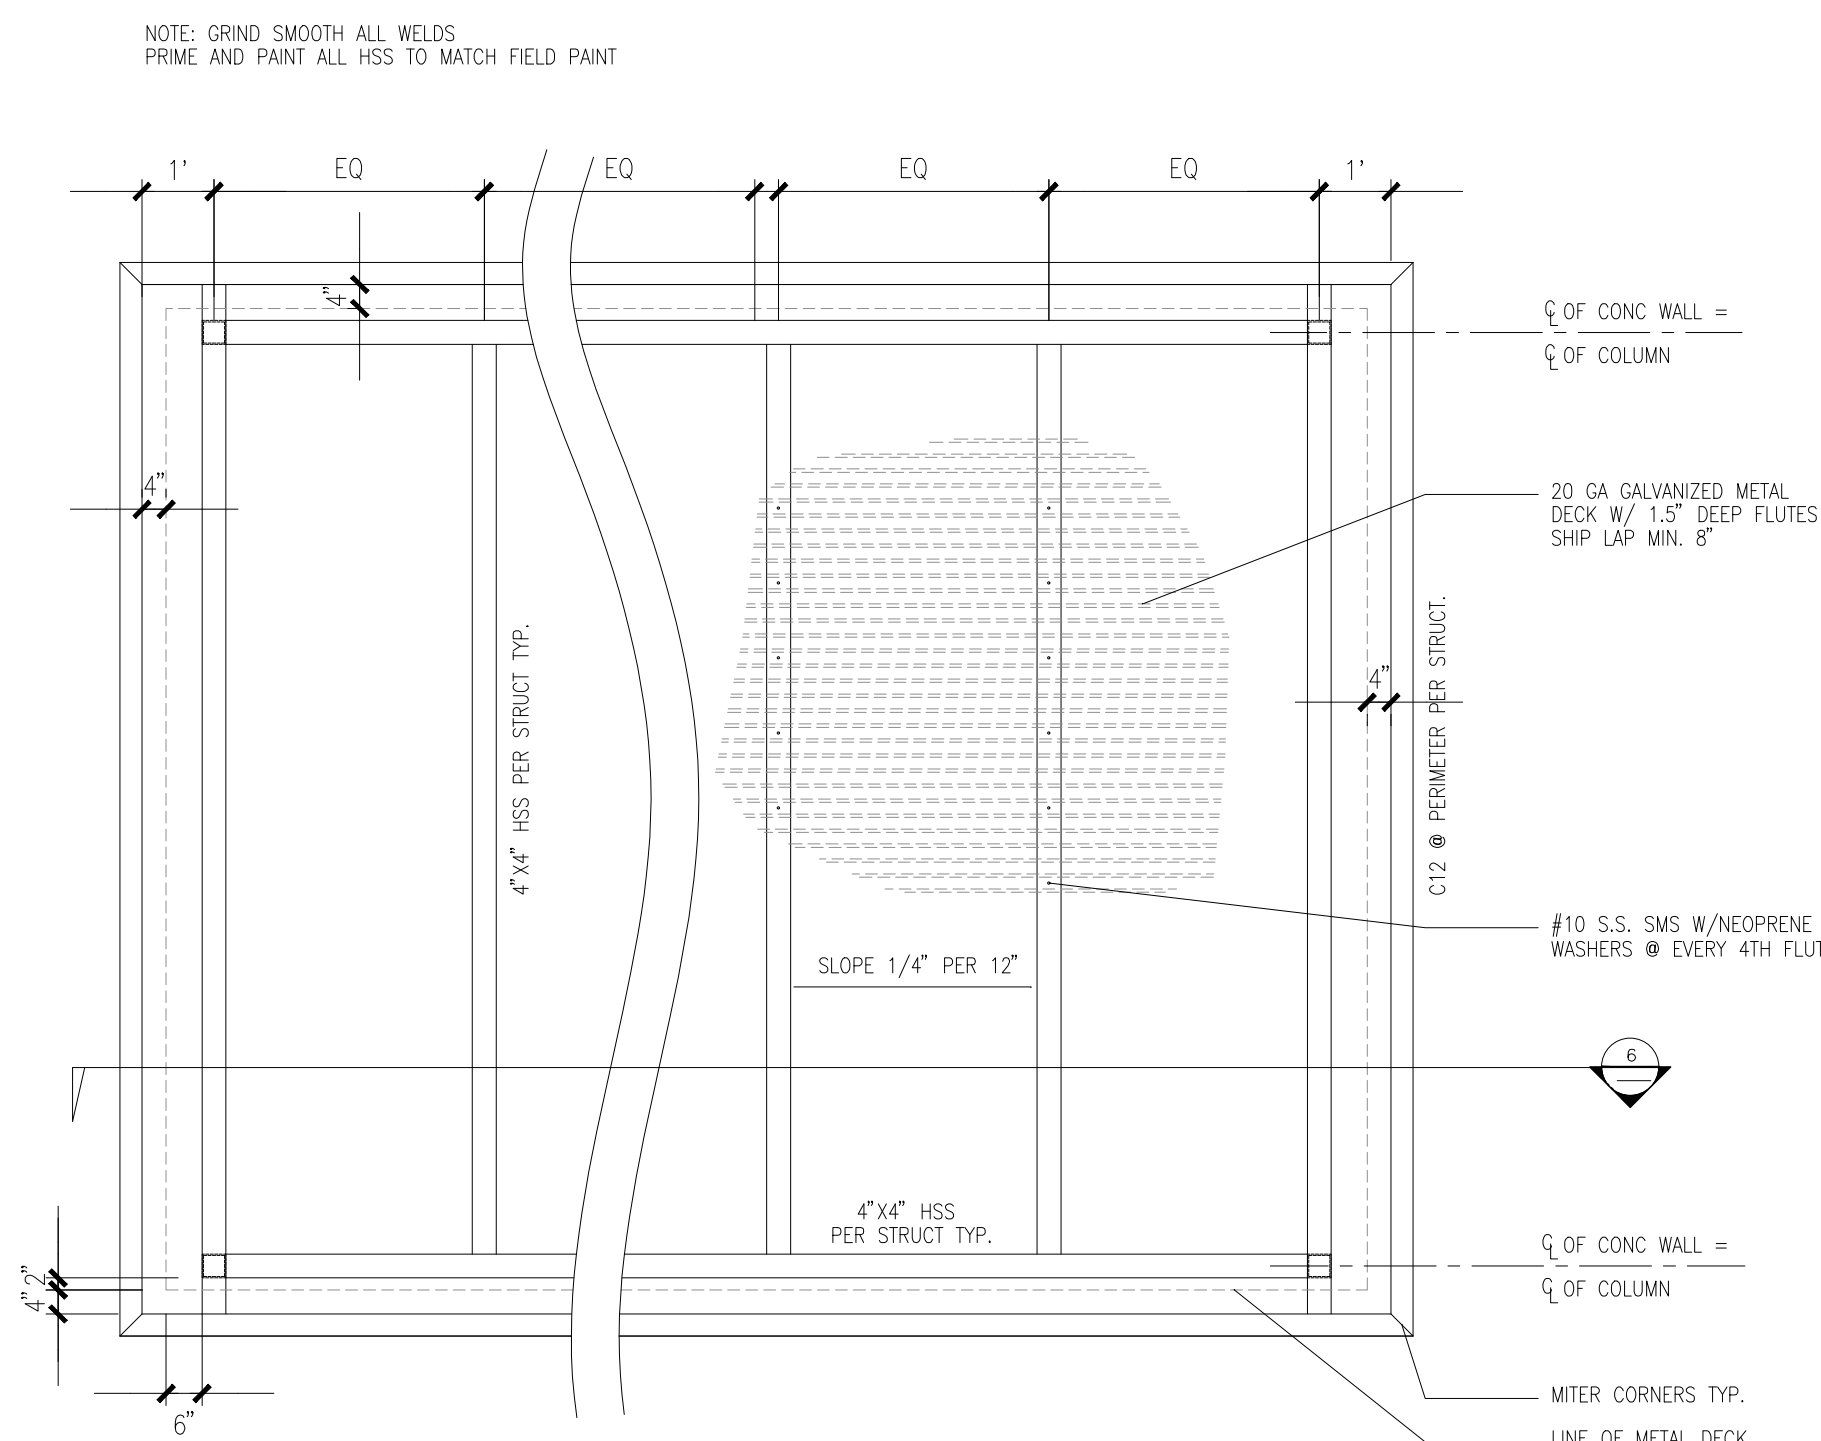


TRASH ENCLOSURE ROOF PLAN

SCALE: 3/8" = 1'-0"

TEMP502A


PRELIMINARY SITE IMPROVEMENT PLANS
OF
SMP 40
FOR
LIVERMORE INDUSTRIAL PARTNERS 40 LLC
LIVERMORE, CALIFORNIA

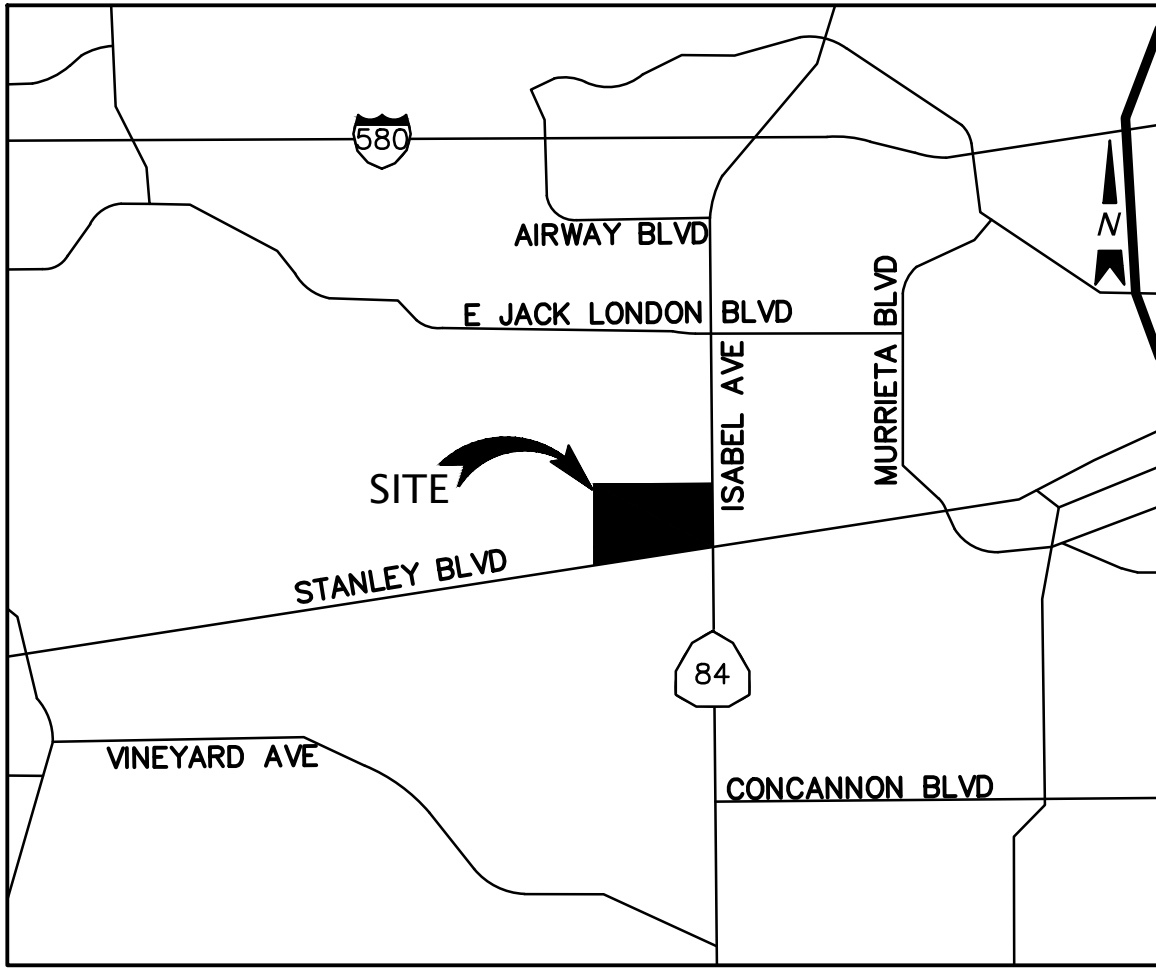

VICINITY MAP
NOT TO SCALE

SHEET INDEX

SHEET	DESCRIPTION
C1.0	COVER
C1.1	TYPICAL SECTIONS
C2.0	TOPOGRAPHIC SURVEY
C2.1	TOPOGRAPHIC SURVEY
C3.0	PRELIMINARY GRADING AND DRAINAGE PLAN
C3.1	PRELIMINARY GRADING AND DRAINAGE PLAN
C3.2	ISABEL AV - HWY 84 TRAIL CROSSINGS - OPTION 01
C3.3	ISABEL AV - HWY 84 TRAIL CROSSINGS - OPTION 02
C4.0	PRELIMINARY UTILITY PLAN
C4.1	PRELIMINARY UTILITY PLAN
C5.0	STORM WATER QUALITY CONTROL PLAN
C6.0	TRUCK TURNING RADIUS PLAN

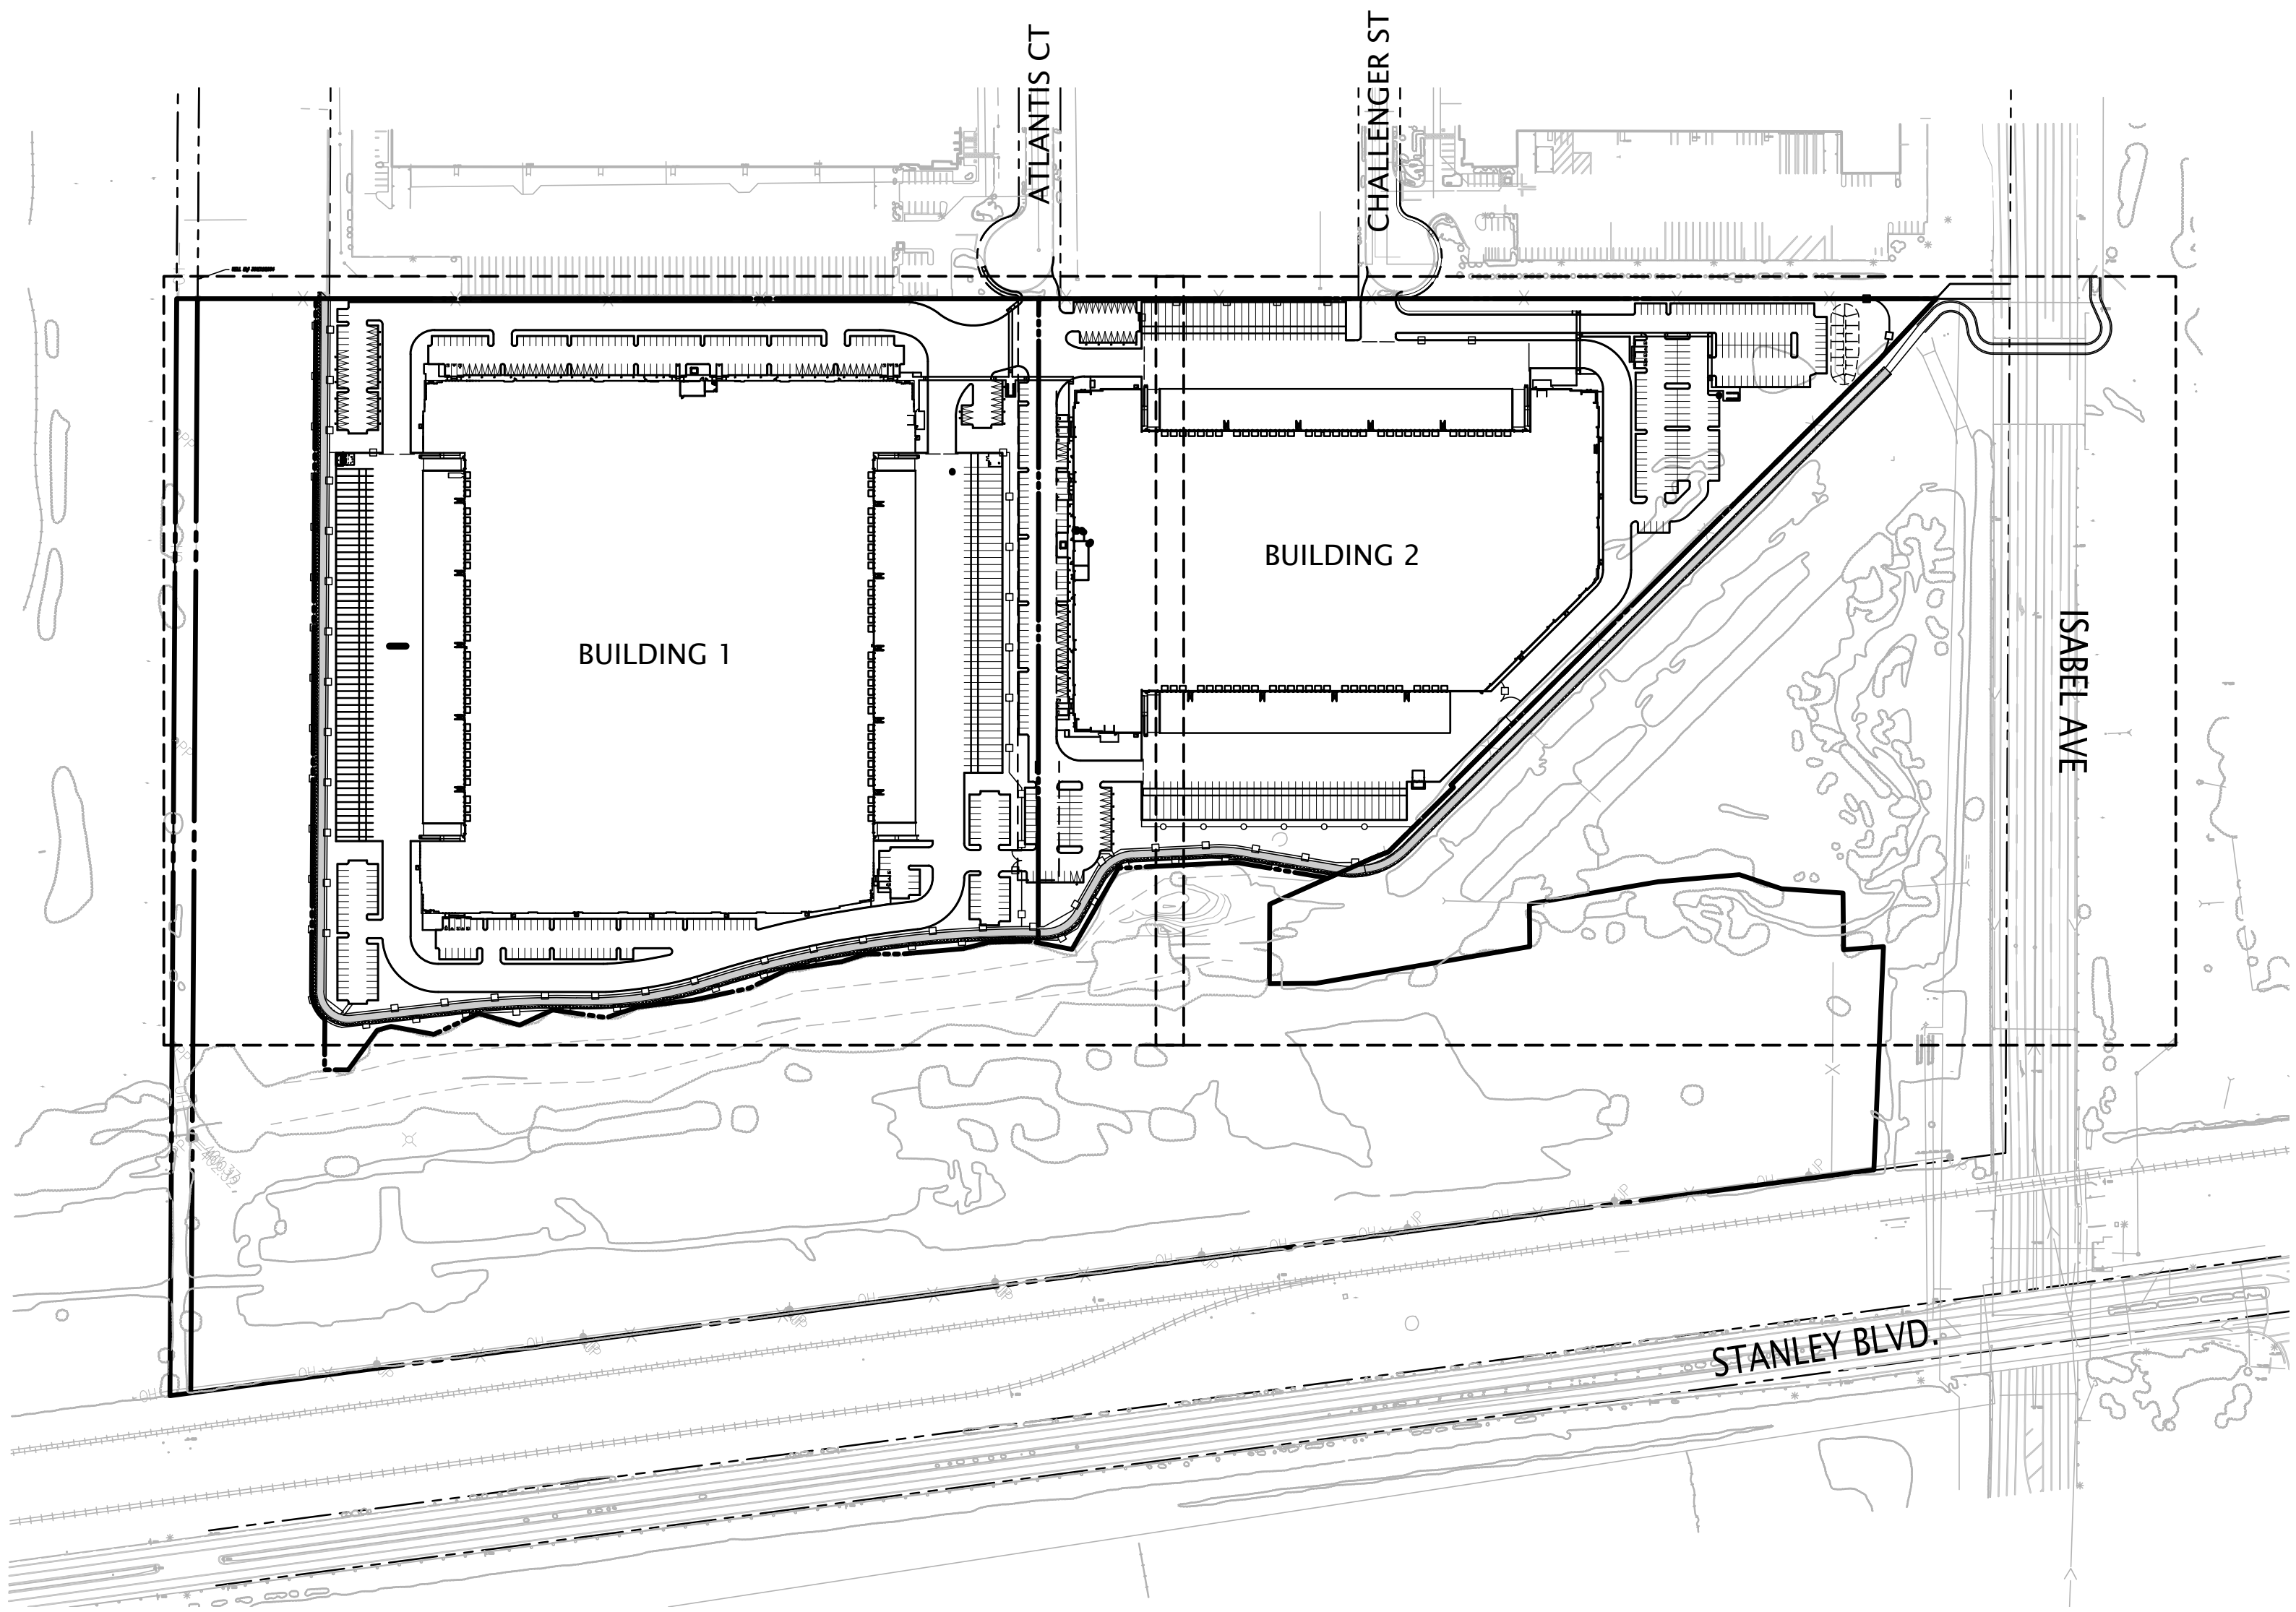

SITE MAP
SCALE: 1" = 200'

DEVELOPER

LIVERMORE INDUSTRIAL PARTNERS 40 LLC
ATTN: TIMUR TECIMER
197000 S. VERMONT AVE #101
TORRANCE, CA 90502

CIVIL ENGINEER

KIER & WRIGHT CIVIL ENGINEERS & SURVEYORS, INC.
ATTN: ADAM MAHONEY, P.E.
2850 COLLIER CANYON ROAD
LIVERMORE, CA 94551
925-245-8788

NO.	REVISION	BY	NO.	REVISION	BY
1	08.27.2021 - 1ST TENTATIVE MAP/PG SUBMITTAL	SRV	1	08.27.2021 - 1ST TENTATIVE MAP/PG SUBMITTAL	SRV
2	01.20.2022 - 2ND TENTATIVE MAP/PG SUBMITTAL	SRV	2	01.20.2022 - 2ND TENTATIVE MAP/PG SUBMITTAL	SRV
3	01.20.2023 - 3RD TENTATIVE MAP/PG SUBMITTAL	SRV	3	01.20.2023 - 3RD TENTATIVE MAP/PG SUBMITTAL	SRV



KIER+WRIGHT
2850 Collier Canyon Road
Livermore, CA 94551
Phone: (925) 245-8788
www.kierwright.com



COVER
OF
SMP 40
FOR
LIVERMORE INDUSTRIAL PARTNERS 40 LLC
LIVERMORE, CALIFORNIA

DATE	SEPTEMBER, 2023
SCALE	AS SHOWN
DESIGNER	CJF/JAM
DRAWN BY	CF
JOB NO.	96562-54
SHEET	C1.0
OF	12 SHEETS



[illegible]

Z:\1999\96562-54\DWG\ENTITLEMENTS\96562-54-PC.dwg 9-18-23 11:40:55 AM c:\dwg

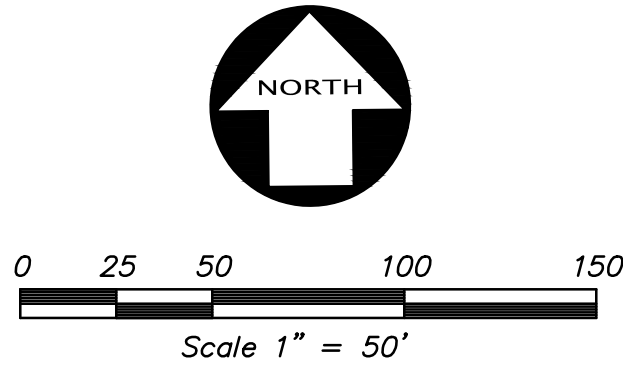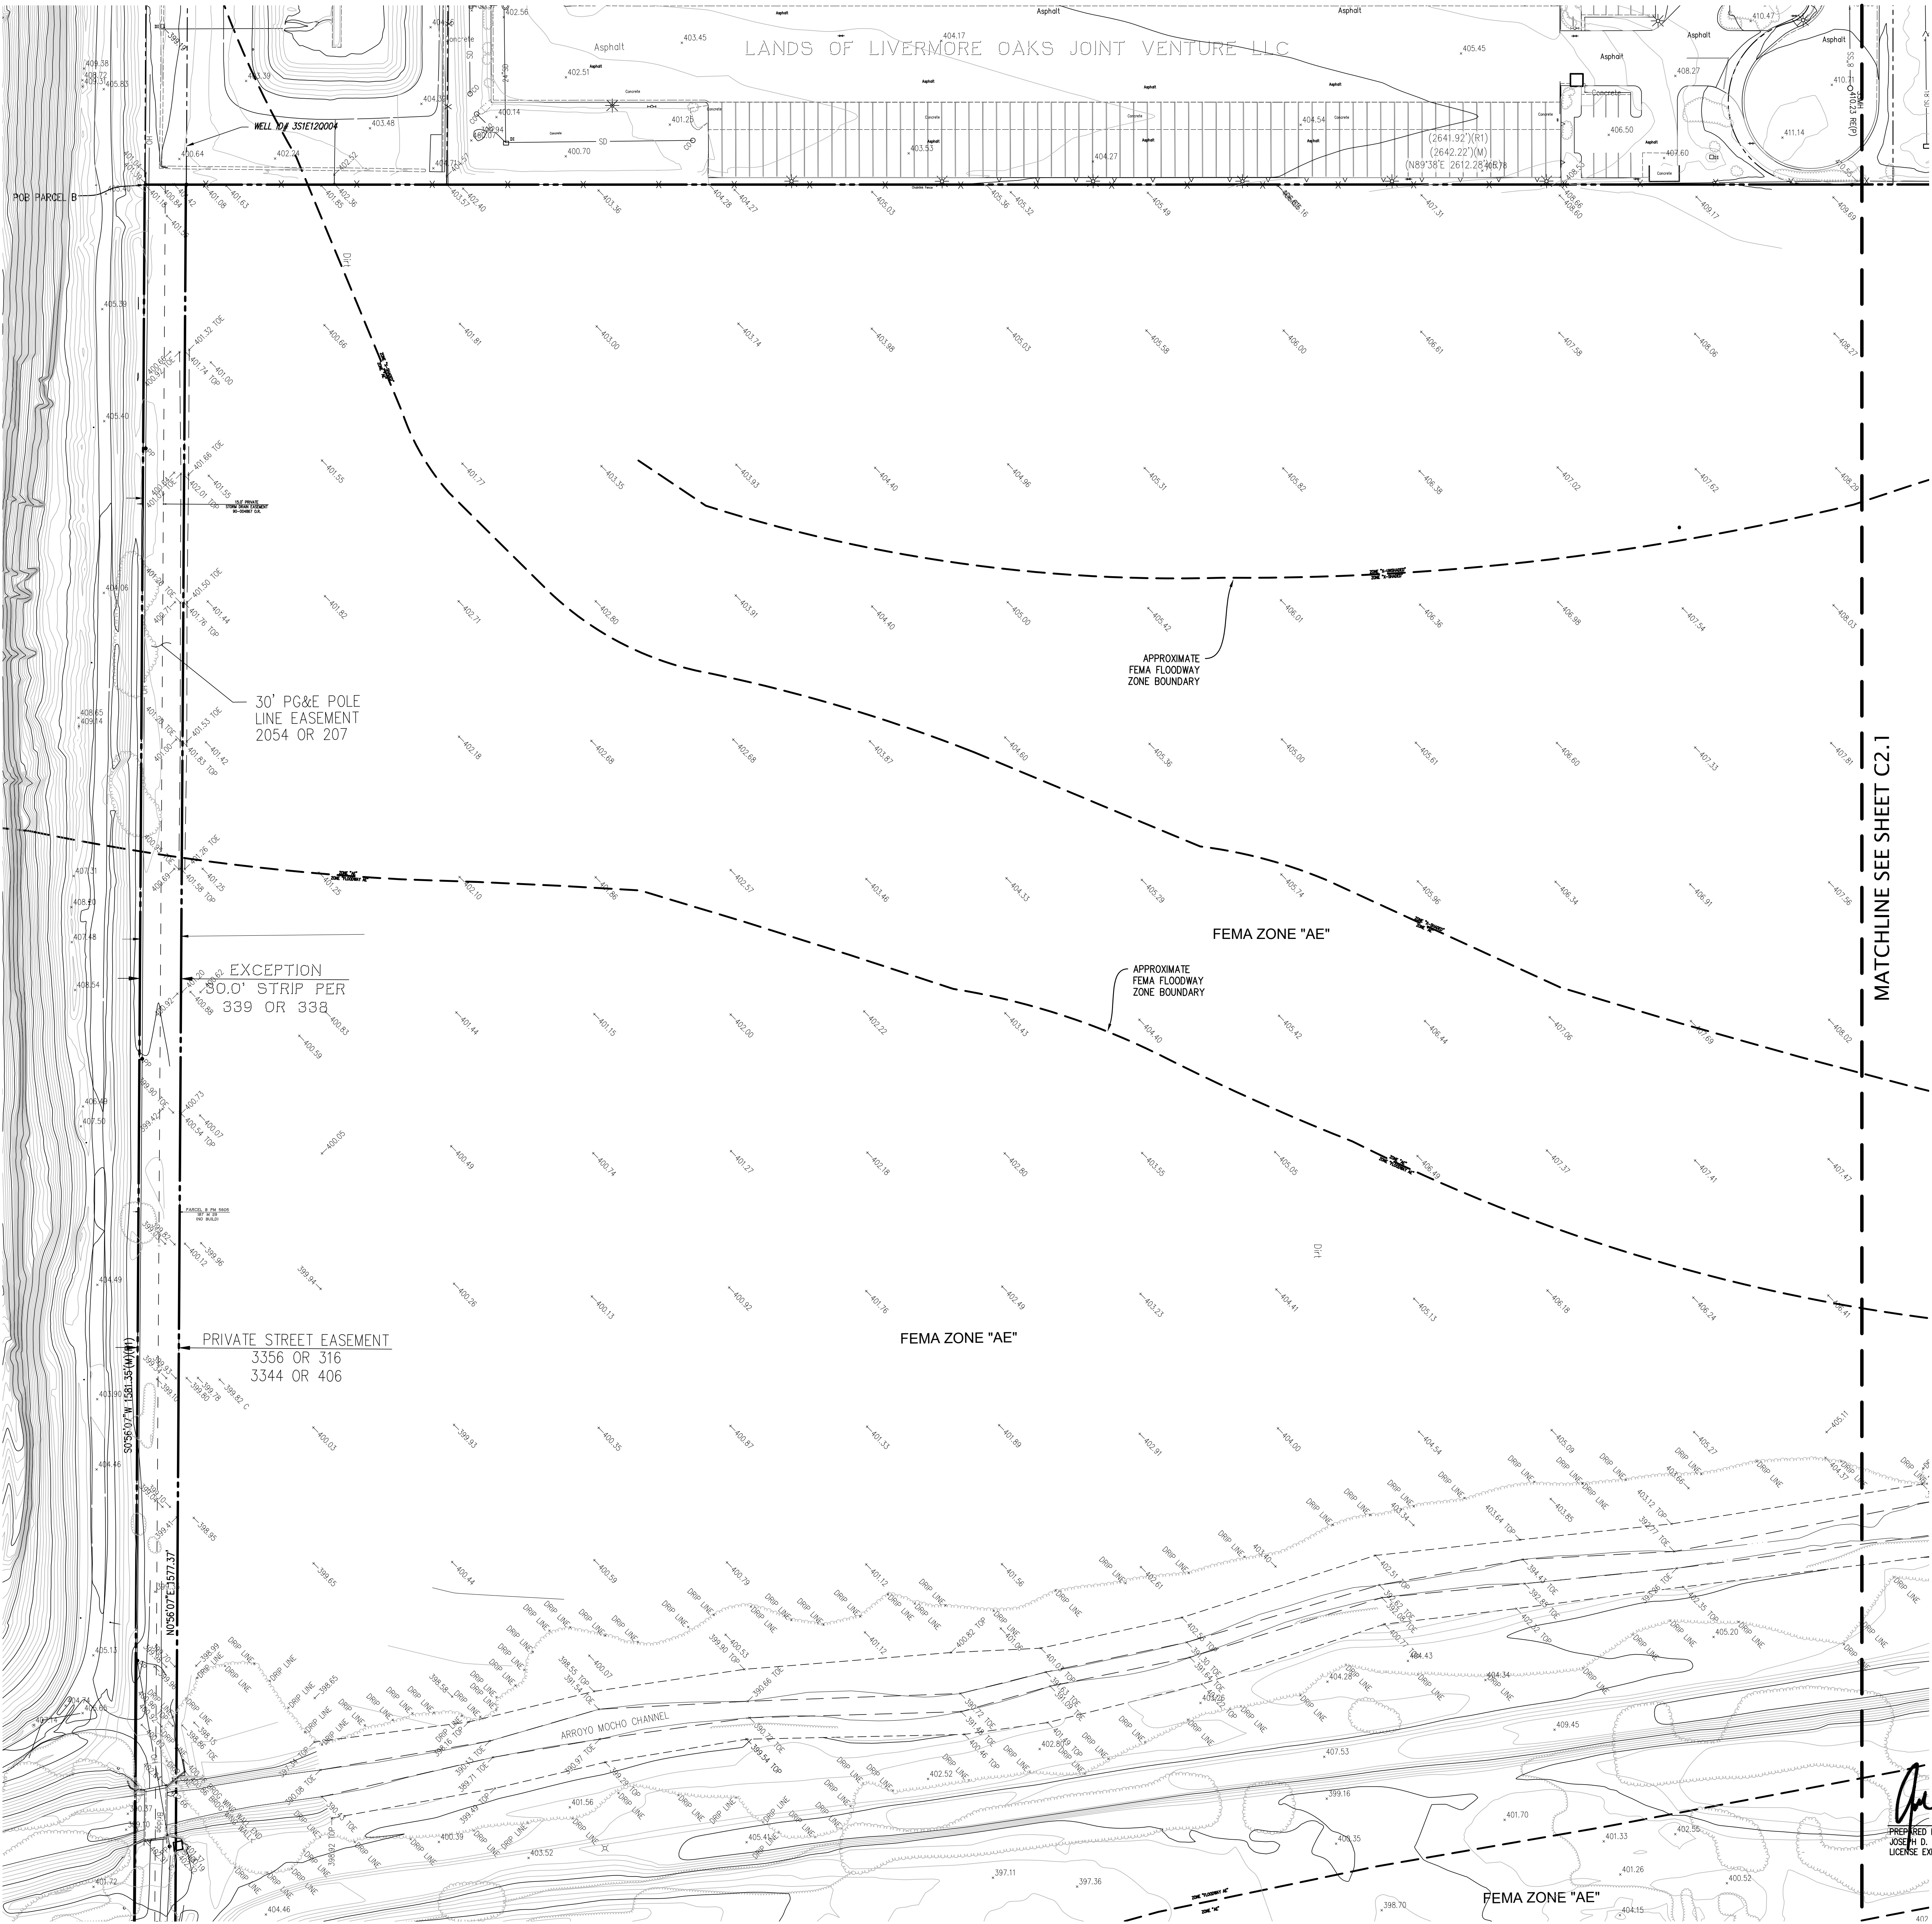

NOTES

- THIS PLOT WAS PREPARED FROM INFORMATION FURNISHED IN A PRELIMINARY TITLE REPORT, PREPARED BY CHICAGO TITLE INSURANCE COMPANY, DATED MARCH, 28, 2019, ORDER NUMBER 36301446-363-LB-KD. NO LIABILITY IS ASSUMED FOR MATTERS OF RECORD NOT STATED IN SAID PRELIMINARY TITLE REPORT THAT MAY AFFECT THE TITLE LINES, OR EXCEPTIONS, OR EASEMENTS OF THE PROPERTY.
- ALL DISTANCES AND ELEVATIONS SHOWN HEREON ARE IN FEET AND DECIMALS THEREOF.
- THE TYPES, LOCATIONS, SIZES AND/OR DEPTHS OF EXISTING UNDERGROUND UTILITIES AS SHOWN ON THIS TOPOGRAPHIC SURVEY WERE OBTAINED FROM SOURCES OF VARYING RELIABILITY. THE CONTRACTOR IS CAUTIONED THAT ONLY ACTUAL EXCAVATION WILL REVEAL THE TYPES, EXTENT, SIZES, LOCATIONS AND DEPTHS OF SUCH UNDERGROUND UTILITIES. (A REASONABLE EFFORT HAS BEEN MADE TO LOCATE AND DELINEATE ALL KNOWN UNDERGROUND UTILITIES). HOWEVER, THE ENGINEER CAN ASSUME NO RESPONSIBILITY FOR THE COMPLETENESS OR ACCURACY OF ITS DELINEATION OF SUCH UNDERGROUND UTILITIES WHICH MAY BE ENCOUNTERED, BUT WHICH ARE NOT SHOWN ON THESE DRAWINGS.
- PHYSICAL ITEMS SHOWN ON THIS SURVEY ARE LIMITED TO THOSE ITEMS VISIBLE AS OF THE DATE OF THIS SURVEY. SUBSURFACE STRUCTURES, IF ANY, ARE NOT SHOWN. SAID SUBSURFACE OBJECTS MAY INCLUDE, BUT ARE NOT LIMITED TO, CONCRETE FOOTINGS, SLABS, SHORING, STRUCTURAL PILES, UTILITY VAULTS, PIPING, UNDERGROUND TANKS, AND ANY OTHER SUBSURFACE STRUCTURES NOT REVEALED BY A SURFACE INSPECTION.
- THE SUBJECT PROPERTY IS SHOWN ON THE FEDERAL EMERGENCY MANAGEMENT AGENCY (FEMA) FLOOD INSURANCE RATE MAP (FIRM) FOR ALAMEDA COUNTY, CALIFORNIA, MAP NUMBER 060010341G FOR COMMUNITY NUMBER 060001 (UNINCORPORATED AREAS), WITH AN EFFECTIVE DATE OF AUGUST 3, 2009, AS BEING LOCATED IN FLOOD ZONES "X-UNSHADED", "X-SHADED", & "AE".

ACCORDING TO FEMA THE DEFINITION OF ZONE "X-UNSHADED" IS: AREAS DETERMINED TO BE OUTSIDE THE 0.2% ANNUAL FLOOD CHANCE

ACCORDING TO FEMA THE DEFINITION OF ZONE "X-SHADED" IS: AREAS OF 0.2% ANNUAL CHANCE FLOOD; AREAS OF 1% ANNUAL CHANCE FLOOD WITH AVERAGE DEPTHS OF LESS THAN 1 FOOT OR WITH DRAINAGE AREAS LESS THAN 1 SQUARE MILE; AND AREAS PROTECTED BY LEVEES FROM 1% ANNUAL CHANCE FLOOD.

ACCORDING TO FEMA THE DEFINITION OF ZONE "AE" IS: BASE FLOOD ELEVATIONS DETERMINED

INFORMATION WAS OBTAINED FROM THE COUNTY OF ALAMEDA, PUBLIC WORKS DEPARTMENT ON MAY 2, 2019. FEMA BASE FLOOD ELEVATIONS ARE BASED ON NAVD88 DATUM. SEE BENCHMARK NOTE FOR DATUM CONVERSIONS.
- BENCHMARK:
BM 1971: 3" BRASS DISK: "CALIF. DEPT OF TRANSPORTATION 1990 HPGN-CALIF. STA 04-07" (PID HS5408) [1991.35] -LEV
ELEVATION: 361.556 CITY OF LIVERMORE 2K (NGVD29 DATUM)
ELEVATIONS SHOWN HEREON ARE BASED ON NGVD29. TO CONVERT TO NAVD88 ADD 2.638' TO THE ELEVATIONS SHOWN. DATUM CONVERSION WAS OBTAINED FROM THE NGS VERTCON WEBSITE
- BASIS OF BEARINGS:
THE BEARING OF NORTH 89° 25' 04" WEST TAKEN ON THE MONUMENT LINE OF DISCOVERY DRIVE AS SHOWN ON THAT CERTAIN PARCEL MAP NUMBER 10266 FILED FOR RECORD ON DECEMBER 30, 2014, IN BOOK 328 OF MAPS AT PAGES 37-41, OFFICIAL RECORDS OF ALAMEDA COUNTY WAS TAKEN AS THE BASIS FOR ALL BEARINGS SHOWN HEREON.
- THE AERIAL MAPPING WAS PREPARED USING COMPUTER ASSISTED, PHOTOGRAMMETRIC METHODS BY COOPER AERIAL SURVEYS CO., IN PHOENIX ARIZONA, JOB NUMBER 1904039, IN AREAS OF DENSE VEGETATION. ACCURACY OF CONTOURS MAY DEVIATE FROM ACCEPTED ACCURACY STANDARDS. DATE OF PHOTOGRAPHY 04-03-2019, ORIGINAL COMPILED MAP SCALE 1"=40', CONTOUR INTERVAL 1 FOOT. THE GRID IS BASED ON PHOTOGRAMMETRIC METHODS COMPILED ON DIGITAL STEREO WORKSTATIONS USING AERIAL PHOTOGRAPHY. CONTROL SURVEY PERFORMED BY KIER & WRIGHT, LIVERMORE, CA.

LEGEND

- BUILDING LINE
- BARRICADE
- CONCRETE/BLOCK/RETAINING WALL
- CONCRETE CURB & GUTTER
- CONTOUR LINE
- EASEMENT LINE
- FIRE SERVICE LINE & VALVE
- GUARD RAIL
- JOINT TRENCH LINE
- MONUMENT/MONUMENT LINE
- OVERHEAD POWER LINE
- PROPERTY LINE
- RAILROAD TRACKS
- RECLAIMED WATER LINE & VALVE
- SANITARY SEWER LINE-MANHOLE & CLEANOUT
- SIDEWALK
- SPOT ELEVATION
- STORM DRAIN LINE-MANHOLE & CATCH BASIN
- WATER LINE & VALVE
- ELECTRICIAN
- FIRE DEPARTMENT CONNECTION
- FIRE HYDRANT
- GUY ANCHOR
- GAS METER
- HOSEBIB
- POST INDICATOR VALVE
- POWER POLE/JOINT POLE
- RAILROAD CROSSING
- TRAFFIC SIGN
- TREE
- UTILITY BOX
- WATER VALVE
- BUILDING LINE
- BRIDGE
- CATCH BASIN
- CLEANOUT
- DRAIN INLET
- DOOR
- EAST
- FIRE SERVICE
- GRADE BREAK
- JOINT POWER POLE
- JOINT TRENCH
- MANHOLE
- NORTH
- OVERHEAD
- PARCEL MAP
- POWER POLE
- RECLAIMED WATER LINE
- SOUTH
- STORM DRAIN
- STORM DRAIN MANHOLE
- STREET LIGHT
- SANITARY SEWER
- SANITARY SEWER MANHOLE
- TRASH ENCLOSURE
- GRADE BREAK LINE TOE
- GRADE BREAK LINE TOP
- WEST

Joe Fager
PREPARED BY ME UNDER THE SUPERVISION OF
JOSEPH D. THOMPSON, L.S. 8121
LICENSE EXPIRES: 12-31-20

5-29-2019
DATE




TOPOGRAPHIC SURVEY

OF
SMP 40
FOR
OVERTON MOORE PROPERTIES

LIVERMORE.

DATE	MAY, 2019
SCALE	1" = 50'
SURVEYOR	KJK
DRAWN BY	CSW
JOB NO.	96562-54
SHEET	C2.0
OF	11 SHEETS

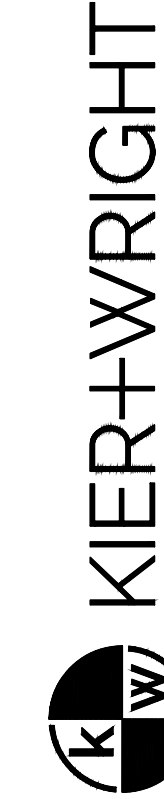


2850 Collier Canyon Road
Livermore, California 94551
Phone (925) 245-8788
www.kierwright.com

CALIFORNIA


BY					
REVISION					
NO.					

BY					
REVISION					
NO.					

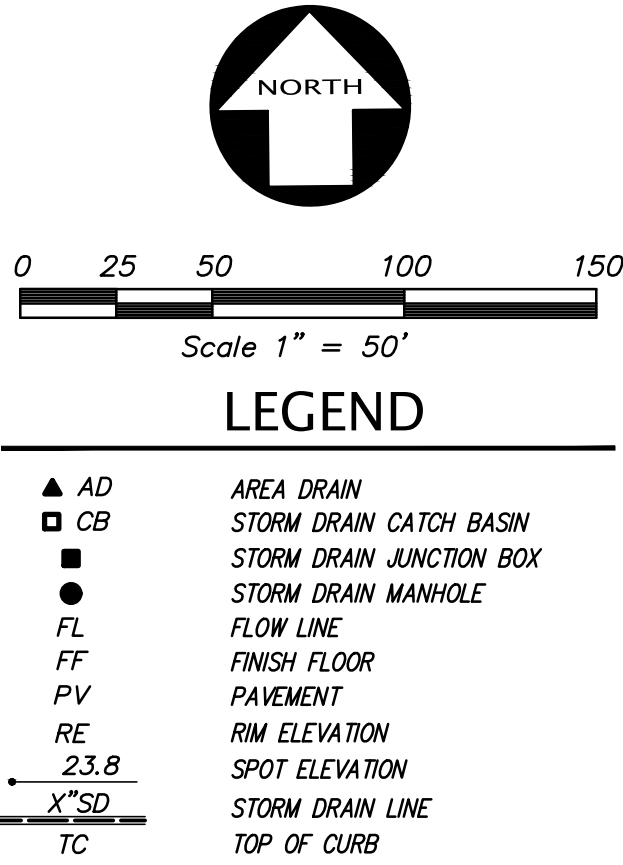

	KIER+WRIGHT	Phone: (916) 245-8788 www.kierwright.com
		2850 Collier Canyon Road Livermore, CA 94551
PRELIMINARY GRADING AND DRAINAGE PLAN OF SMP 40 FOR LIVERMORE INDUSTRIAL PARTNERS 40 LLC LIVERMORE, CALIFORNIA		
DATE	SEPTEMBER, 2023	
SCALE	AS SHOWN	
DESIGNER	CF/JAM	
DRAWN BY	CF	
JOB NO.	96562-54	
SHEET	C3.0	
OF	12	SHEETS

Z:\1999-2024\PROJECTS\96562-54\WORK\ENTITLEMENTS\96562-54-PC-CP.dwg, 9-18-23 10:16:19 PM, cfriday

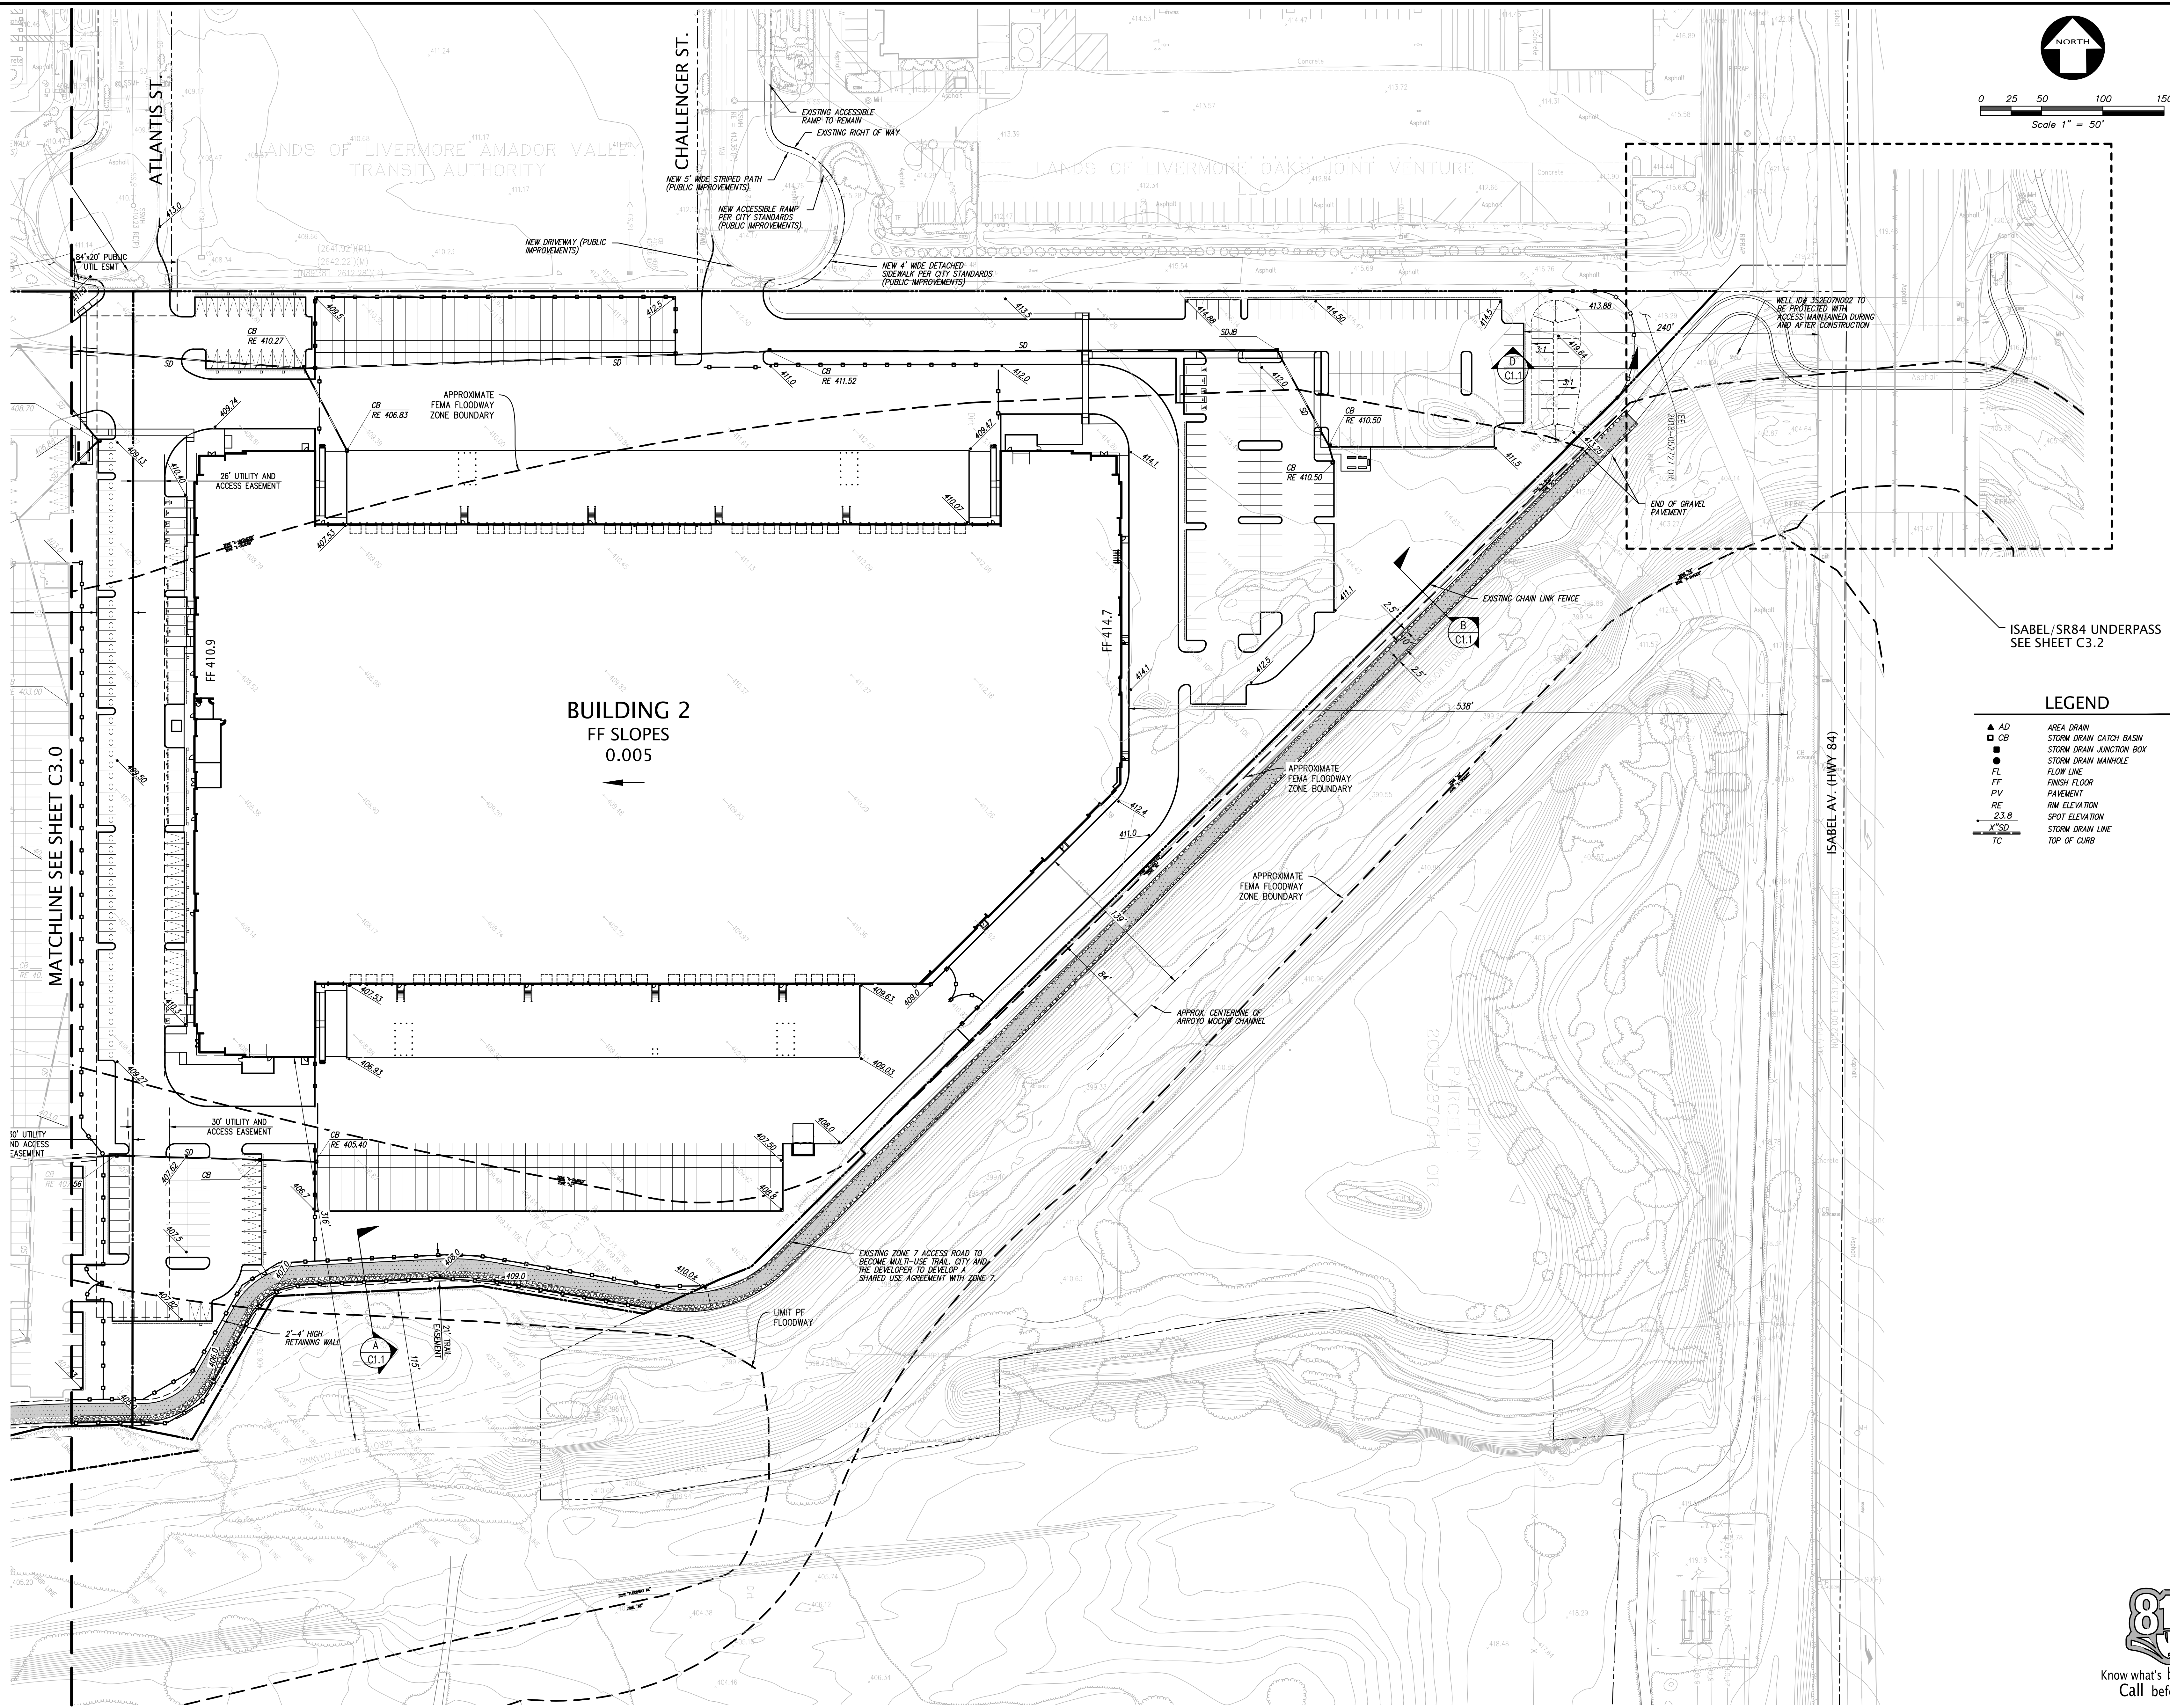


- LEGEND**
- ▲ AD AREA DRAIN
 - CB STORM DRAIN CATCH BASIN
 - SD STORM DRAIN
 - JB STORM DRAIN JUNCTION BOX
 - FL FLOW LINE
 - MH STORM DRAIN MANHOLE
 - FF FINISH FLOOR
 - PV PAVEMENT
 - RE RIM ELEVATION
 - SE SPOT ELEVATION
 - SD STORM DRAIN LINE
 - TC TOP OF CURB




Know what's below.
Call before you dig.

PRELIMINARY GRADING AND DRAINAGE PLAN
OF
SMP 40
FOR
LIVERMORE INDUSTRIAL PARTNERS 40 LLC
LIVERMORE, CALIFORNIA

DATE SEPTEMBER, 2023
SCALE AS SHOWN
DESIGNER CJF/JAM
DRAWN BY CF
JOB NO. 96562-54
SHEET **C3.1**
OF 12 SHEETS


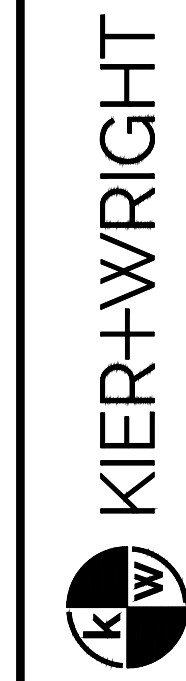


2850 Collins Canyon Road
Livermore, CA 94551
Phone: (925) 265-9788
www.kierwright.com

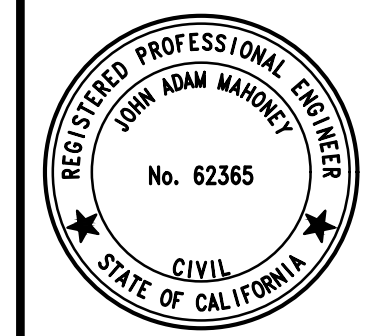


NO.	REVISION	BY
1	08.27.2021 - 1ST TENTATIVE MAP/PG SUBMITTAL	SRV
2	01.20.2022 - 2ND TENTATIVE MAP/PG SUBMITTAL	SRV
3	01.20.2023 - 3RD TENTATIVE MAP/PG SUBMITTAL	SRV

NO.	REVISION	BY
1	08.27.2021 - 1ST TENTATIVE MAP/PG SUBMITTAL	SRV
2	01.20.2022 - 2ND TENTATIVE MAP/PG SUBMITTAL	SRV
3	01.20.2023 - 3RD TENTATIVE MAP/PG SUBMITTAL	SRV

 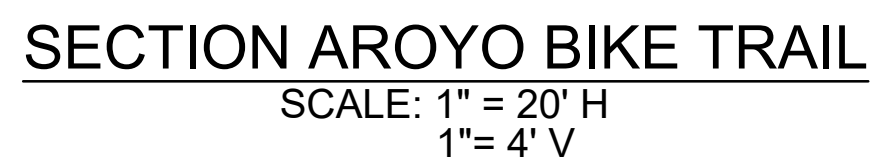

ISABEL AV – HWY 84 TRAIL CROSSINGS – OPTION 01		 KIER+WRIGHT				NO.		REVISION		BY		NO.		BY	
DATE SEPTEMBER, 2023		SCALE AS SHOWN		2869 Collier Canyon Road Livermore, CA 94551 Phone: (925) 245-8768 www.kierwright.com		△		08/27/2021 - 1ST TENTATIVE MAP/PG SUBMITTAL		SRW		△			
DESIGNER CJF/JAM		DRAWN BY CF		LIVERMORE INDUSTRIAL PARTNERS 40 LLC		△		01/20/2022 - 2ND TENTATIVE MAP/PG SUBMITTAL		SRW		△			
JOB NO. 96562-34		SHEET 12 OF 12		LIVERMORE, CALIFORNIA		△		01/20/2023 - 3RD TENTATIVE MAP/PG SUBMITTAL		SRW		△			
C3.2						△									

Z:\1999-106562-54\DWG\ENTITLEMENTS\95562-54-FC-SWA.dwg 9/18/23 11:48:14 AM c:\dwg

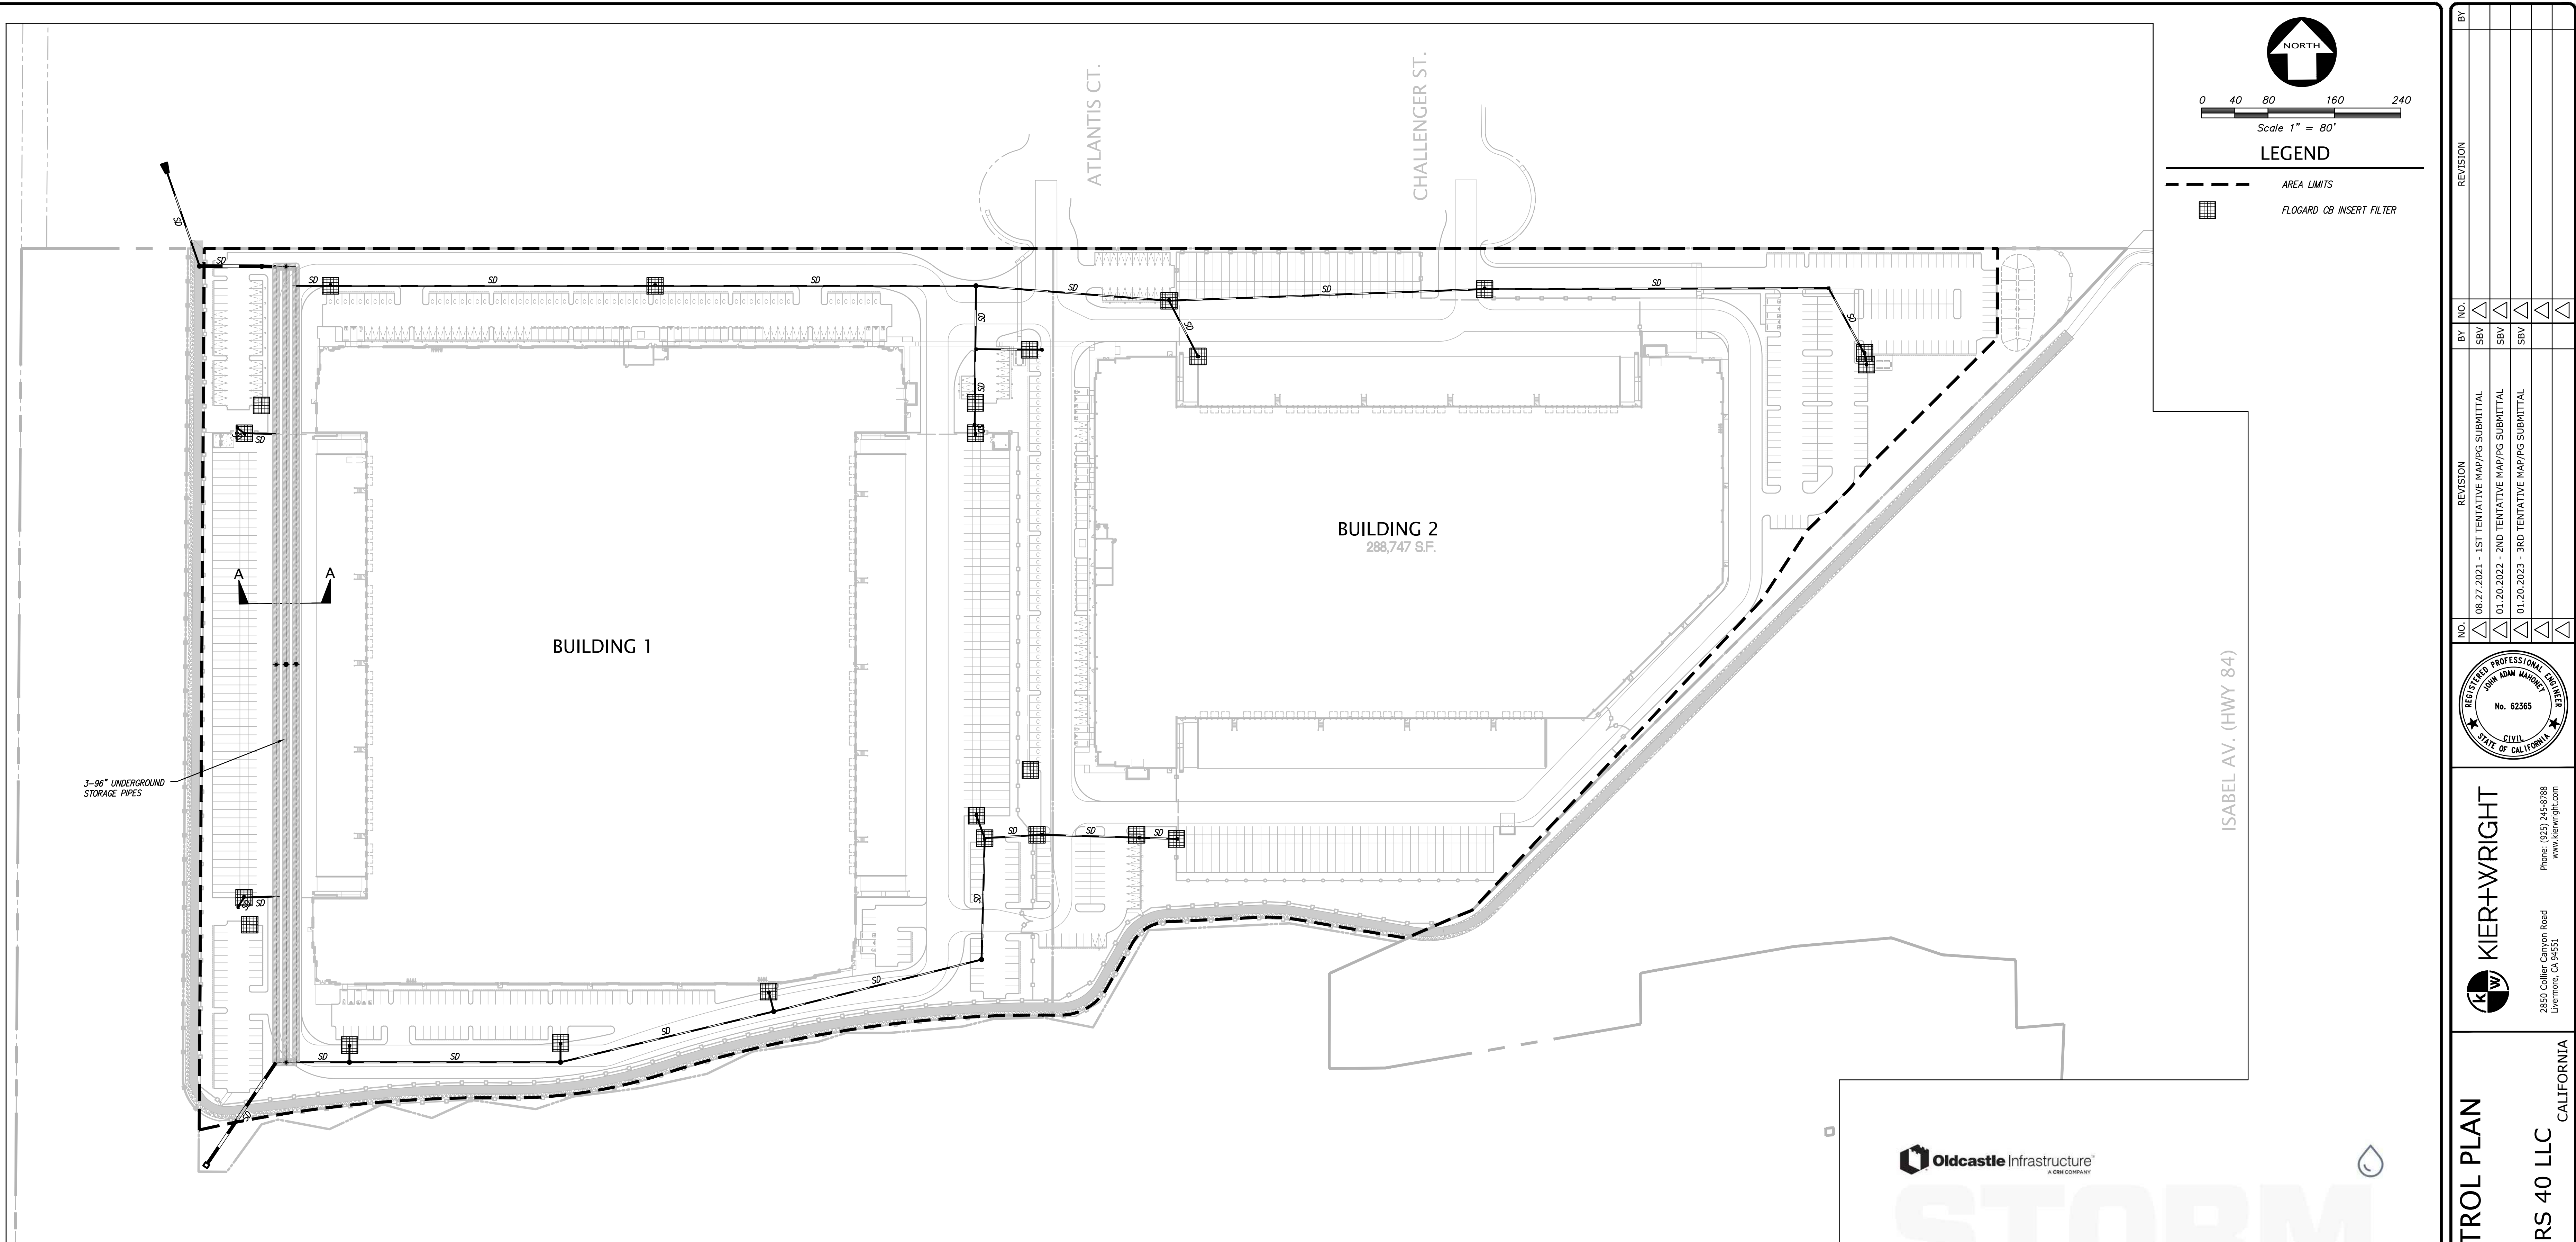

TREATMENT DESCRIPTION

THE PROPOSED TREATMENT MEASURES UTILIZE 100% CAPTURE AND INFILTRATION OF THE WATER QUALITY STORM. INLET FILTERS AT EACH CATCH BASIN PROVIDE PRE-TREATMENT WITH UNDERGROUND PIPING DIRECTING STORM WATER TO AN UNDERGROUND STORAGE VAULT CONSISTING OF 3 - 96" DIAMETER CORRUGATED METAL PIPES THAT ARE 960' LONG SPACED 12' ON CENTER. PIPES ARE BEDDED AND BACKFILLED WITH ¾" CLASS II PERMEABLE ROCK 6" ABOVE AND BELOW PIPE AND 2' ON EACH SIDE. FLOW CONTROL USES AN 6" AND 8" ORIFICES WITH A 5' WIDE SHARP CRESTED WEIR. STORM WATER IS DISCHARGED VIA PIPE TO THE EXISTING ZONE 7 CHANNEL/DETENTION BASIN LOCATED ON THE WEST SIDE OF THE OAKS BUSINESS PARK.

PER SOIL SURVEY MAP, EXISTING SOIL IS CONSISTENT WITH TYPE 'B' SOIL. IN PLAC INFILTRATION TESTING BY CORNERSTONE EARTH GROUP YIELDED RESULTS OF 4.4"-10" PER HOUR.

AREA TABULATION

PERVIOUS	5.80 ACRES
IMPERVIOUS	32.7 ACRES
TOTAL	38.5 ACRES
EFFECTIVE IMPERVIOUS	33.28 ACRES

STORM WATER QUALITY VOLUME


MAP = 16"
MAP ADJUSTMENT
16/18.35 = 0.87
UNIT BASIN STORAGE VOLUME
0.67x0.87 = 0.58" = 0.0483'
EFFECTIVE IMPERVIOUS SURFACE
32.7 + (0.1) x (5.8) = 33.28
WATER QUALITY STORAGE VOLUME
33.28 x 0.0483 = 1.6 AC.FT.

INFILTRATION CALCULATIONS

TOTAL DEPTH TO BE INFILTRATED = 394.5' - 389.3' = 5.2' = 62.4"
REQUIRED DRAW DOWN TIME = 48 HR
MINIMUM INFILTRATION RATE REQUIRED = 62.4" / 48 HR = 1.3 IN/HR
MEASURED INFILTRATION RATE = 4.4 IN/HR
FACTOR OF SAFETY 4.4 IN/HR / 1.3 IN/HR = 3.3

STORAGE CALCULATIONS

CROSS SECTION AREAS
PIPE AREA
96" PIPE @ 4.7' DEPTH = 30.7 SF
3 x 30.7 SF = 92.1 SF (TOTAL PIPE AREA)
ROCK AREA
H x W (TOTAL PIPE AREA)
(5.2' x 38') - 92.1 SF = 105.5 SF
EFFECTIVE ROCK AREA @ 35% VOIDS = 36.9 SF
TOTAL EFFECTIVE CROSS SECTION AREA
92.1 SF + 36.9 SF = 129 SF
TOTAL SECTION LENGTH = 960'
TOTAL VOLUME = 123, 840 CF or 2.8 AC.FT.

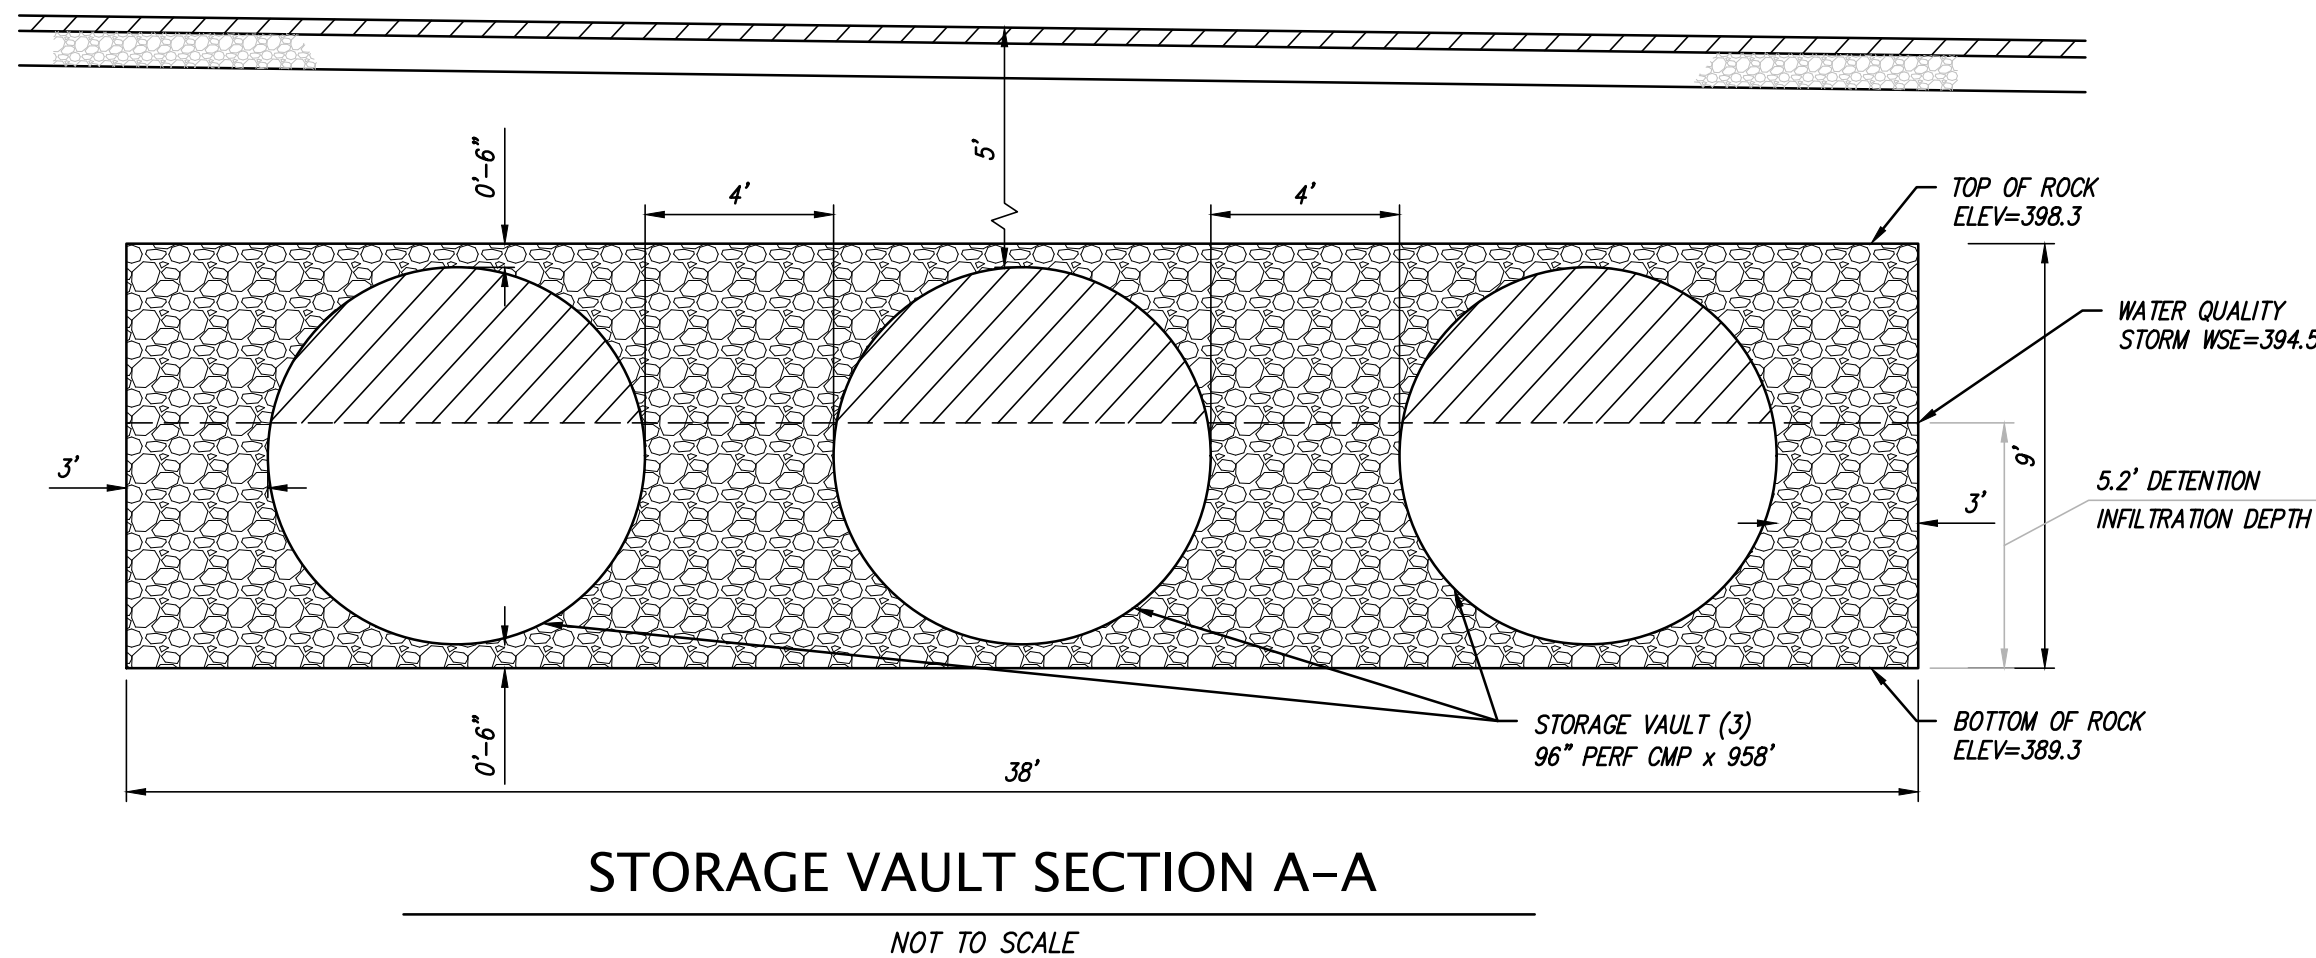


Oldcastle Infrastructure
A COR COMPANY

FLOGARD® Catch Basin Insert Filter


Catch basin insert designed to capture sediment, gross solids, trash and petroleum hydrocarbons from low ("first flush") flows, even during the most extreme weather conditions
Example Types, Sizes and Capacities: Additional sizes, including regional and custom options are available.

Fixed Circular manhole											
MODEL NO.	INLET DIAMETER (IN)			STANDARD DEPTH (IN)		MODEL NO.	STANDARD DEPTH (IN)				
	PAI (IN)	SPR (IN)	TOTAL DEPTH (IN)	TOTAL DEPTH (FT)	STANDARD DEPTH (IN)		TOTAL DEPTH (FT)	STANDARD DEPTH (IN)			
FC-12	12	12	1	1	1	FC-18	18	18	1.5	1.5	1.5
FC-24	24	24	2	2	2	FC-30	30	30	2.5	2.5	2.5
FC-36	36	36	3	3	3	FC-42	42	42	3.5	3.5	3.5
FC-1380	1380	1380	115	115	115	FC-1386	1386	1386	115.5	115.5	115.5
FC-1392	1392	1392	116	116	116	FC-1398	1398				

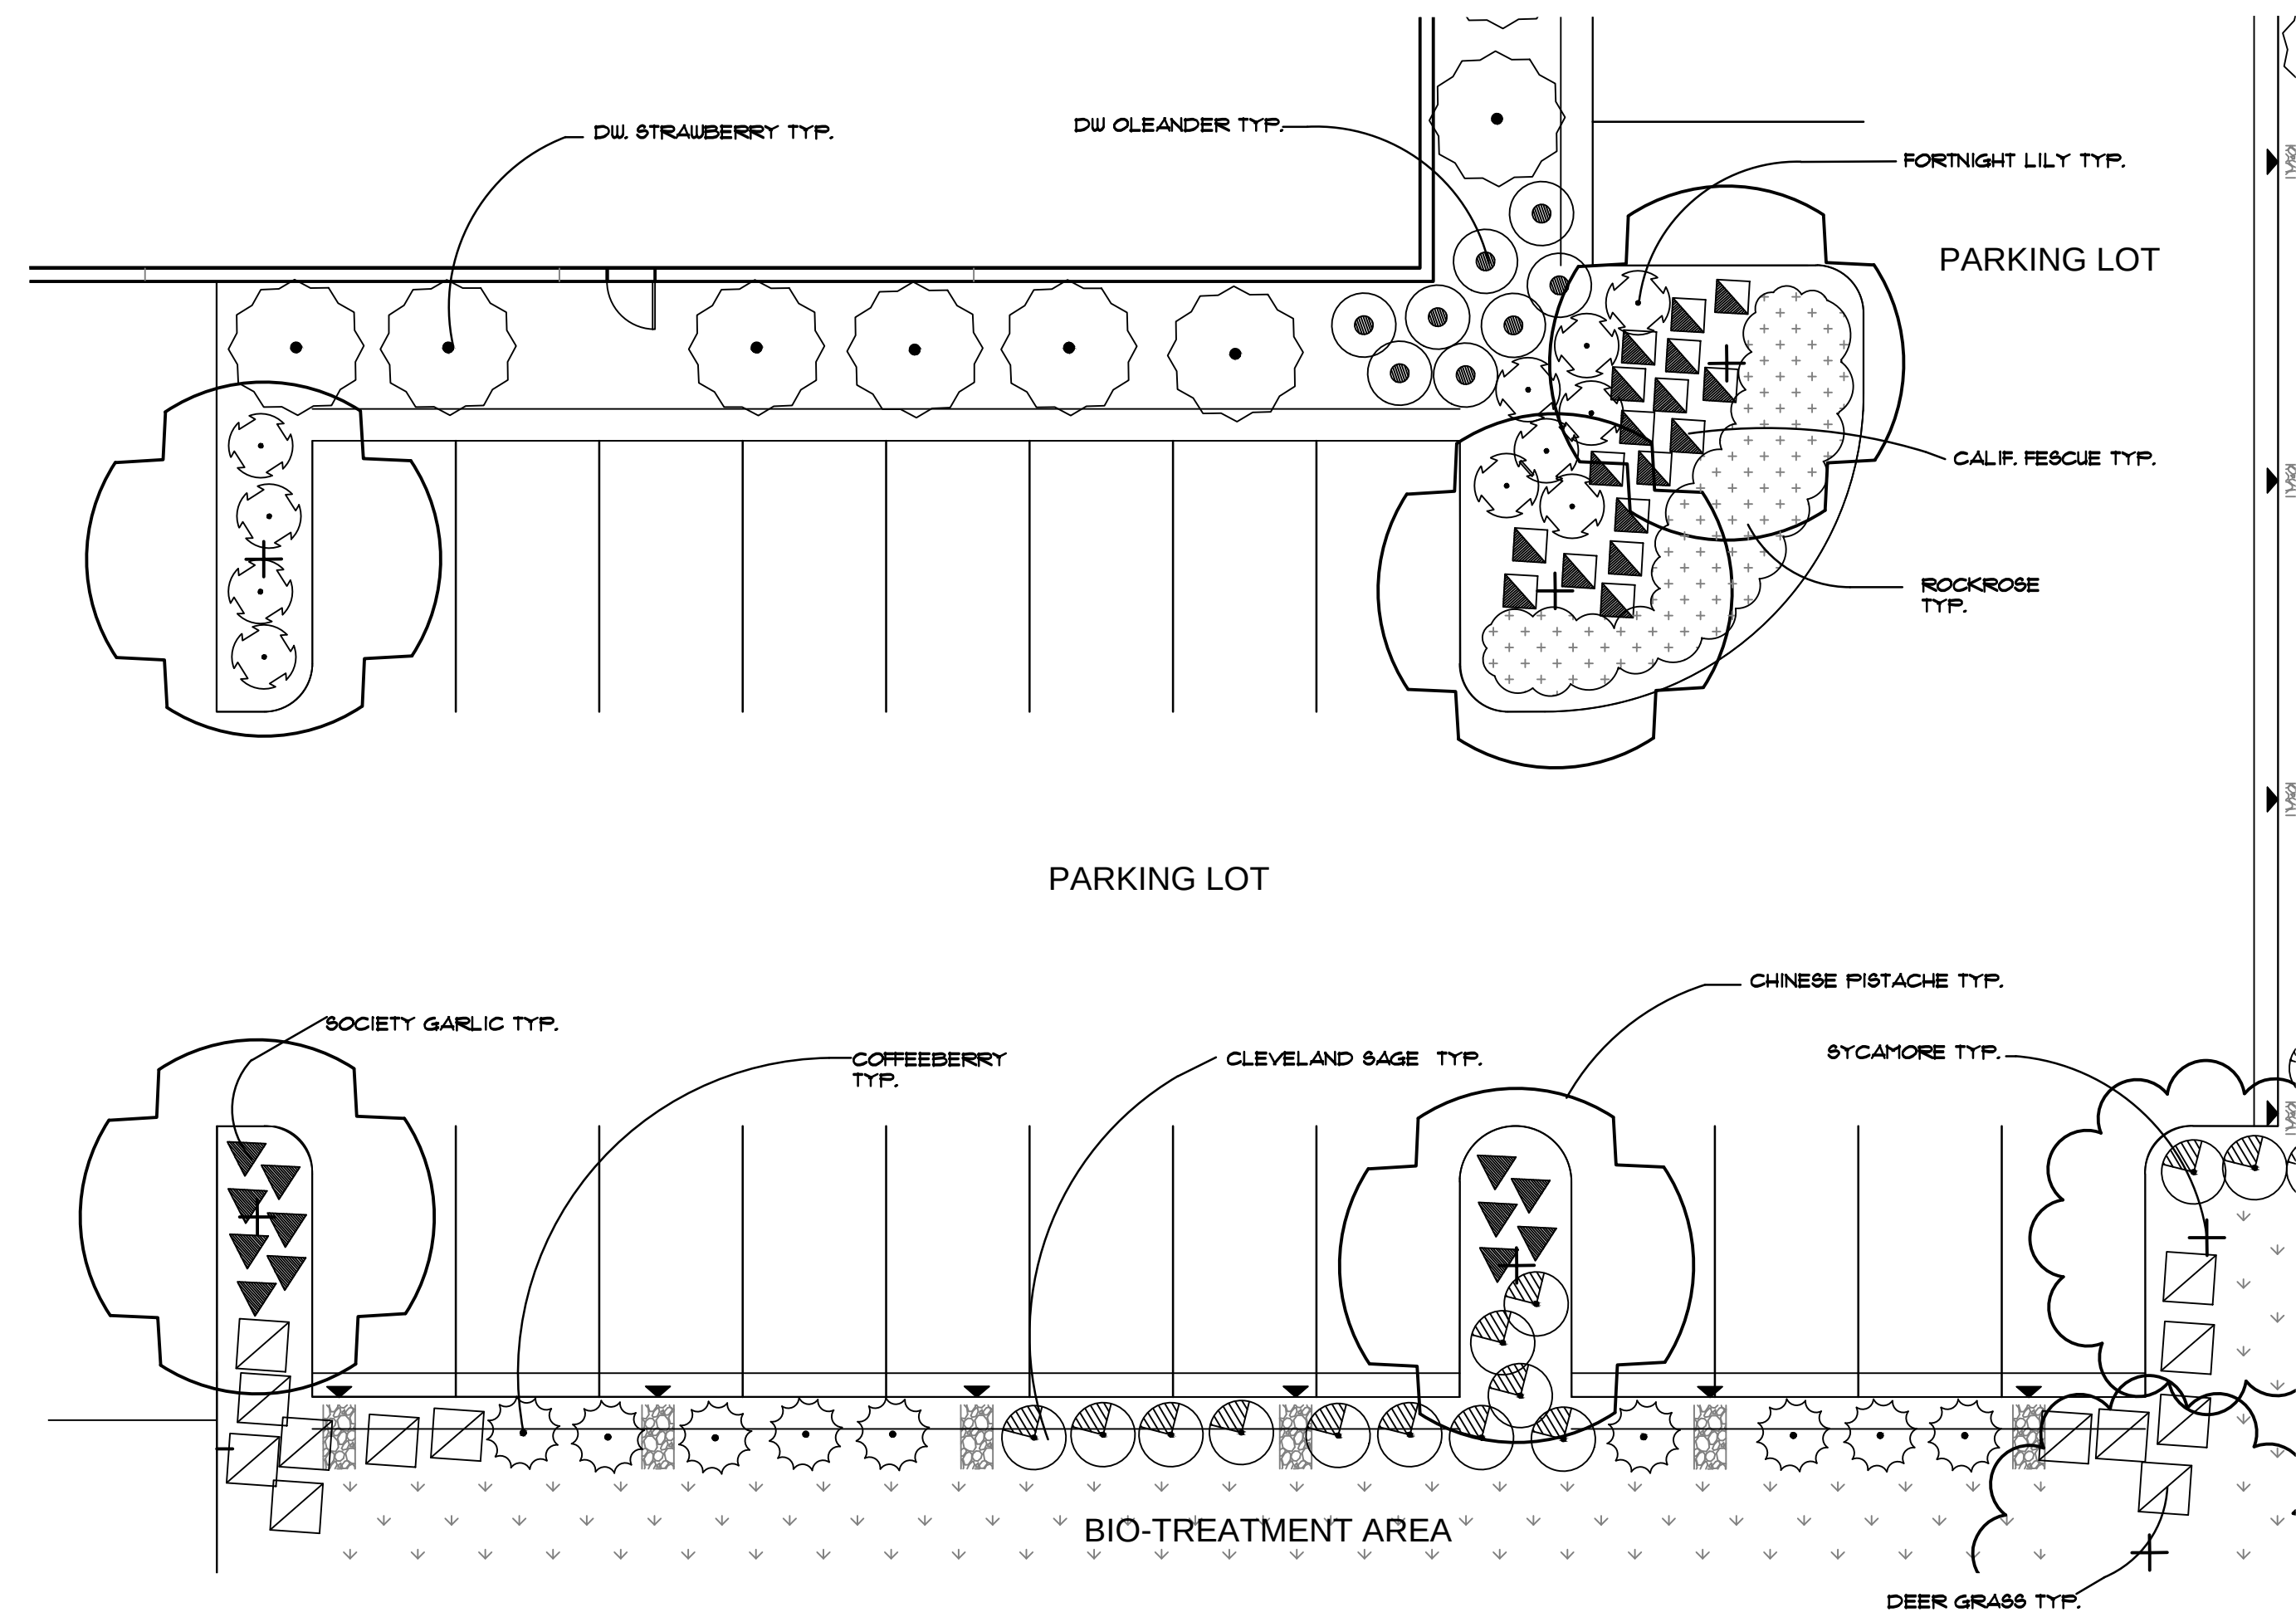


TYPICAL PARKING AREA DETAIL

SCALE: 1" = 10'-0"

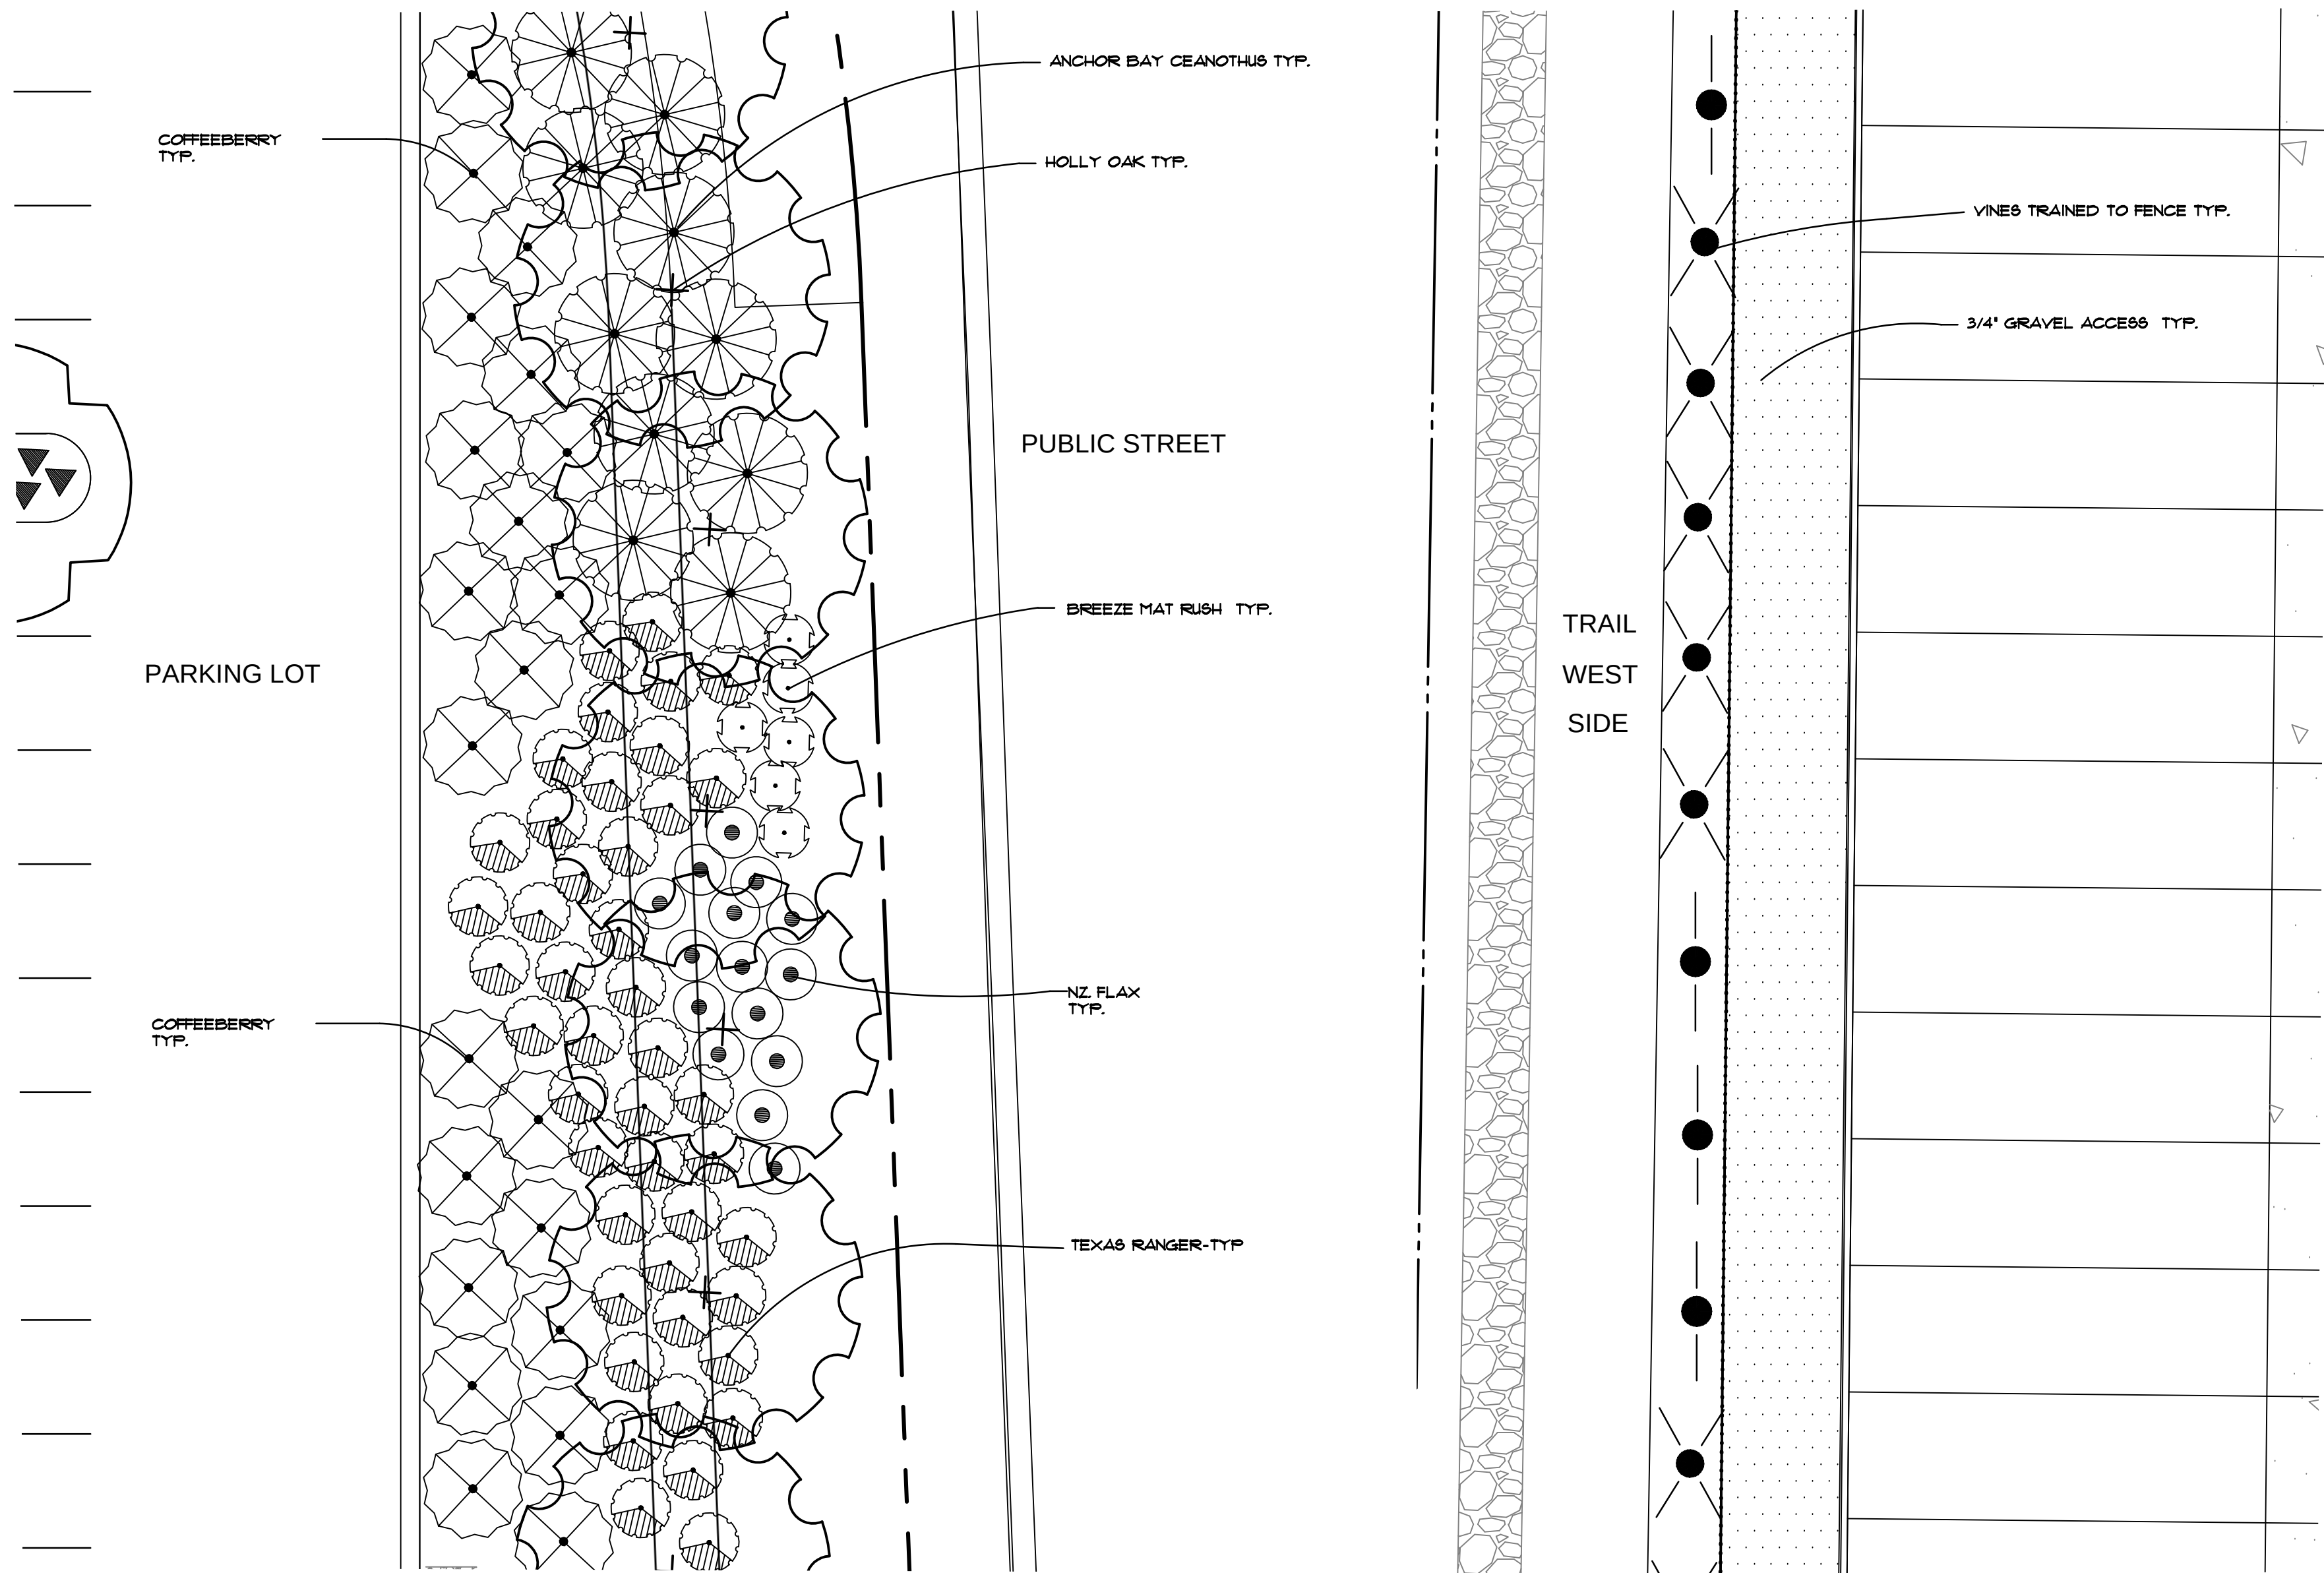



TYPICAL FRONTAGE DETAIL

SCALE: 1" = 10'-0"

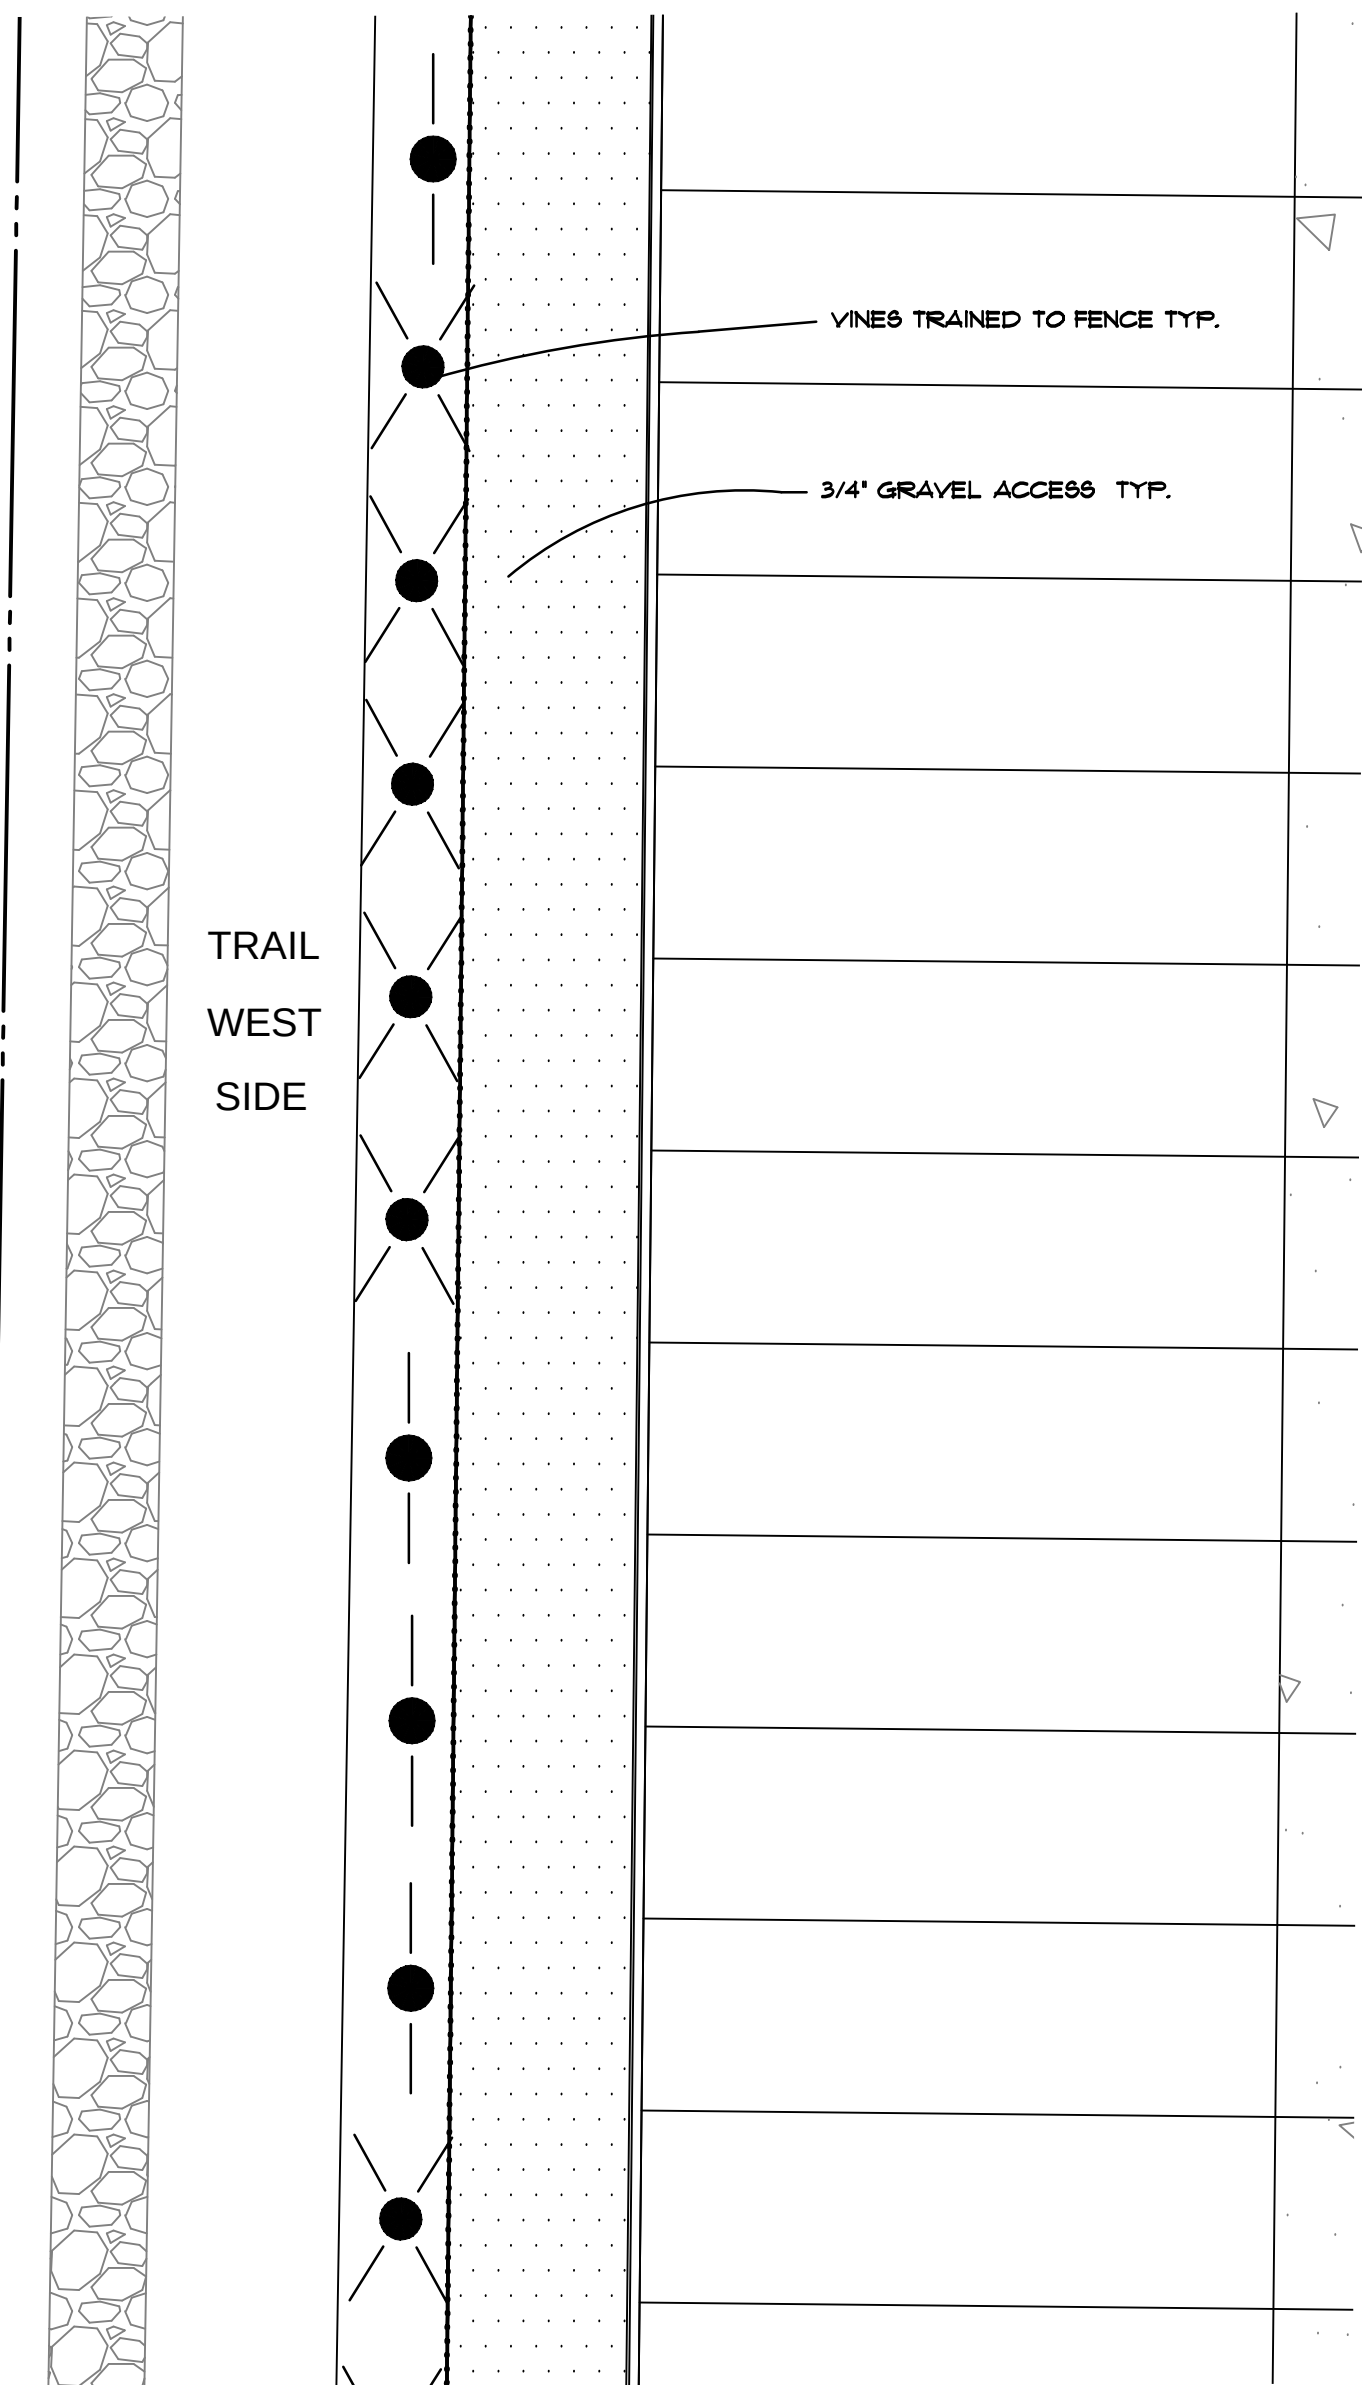

TYPICAL TRAIL SCREEN DETAIL

SCALE: 1" = 10'-0"

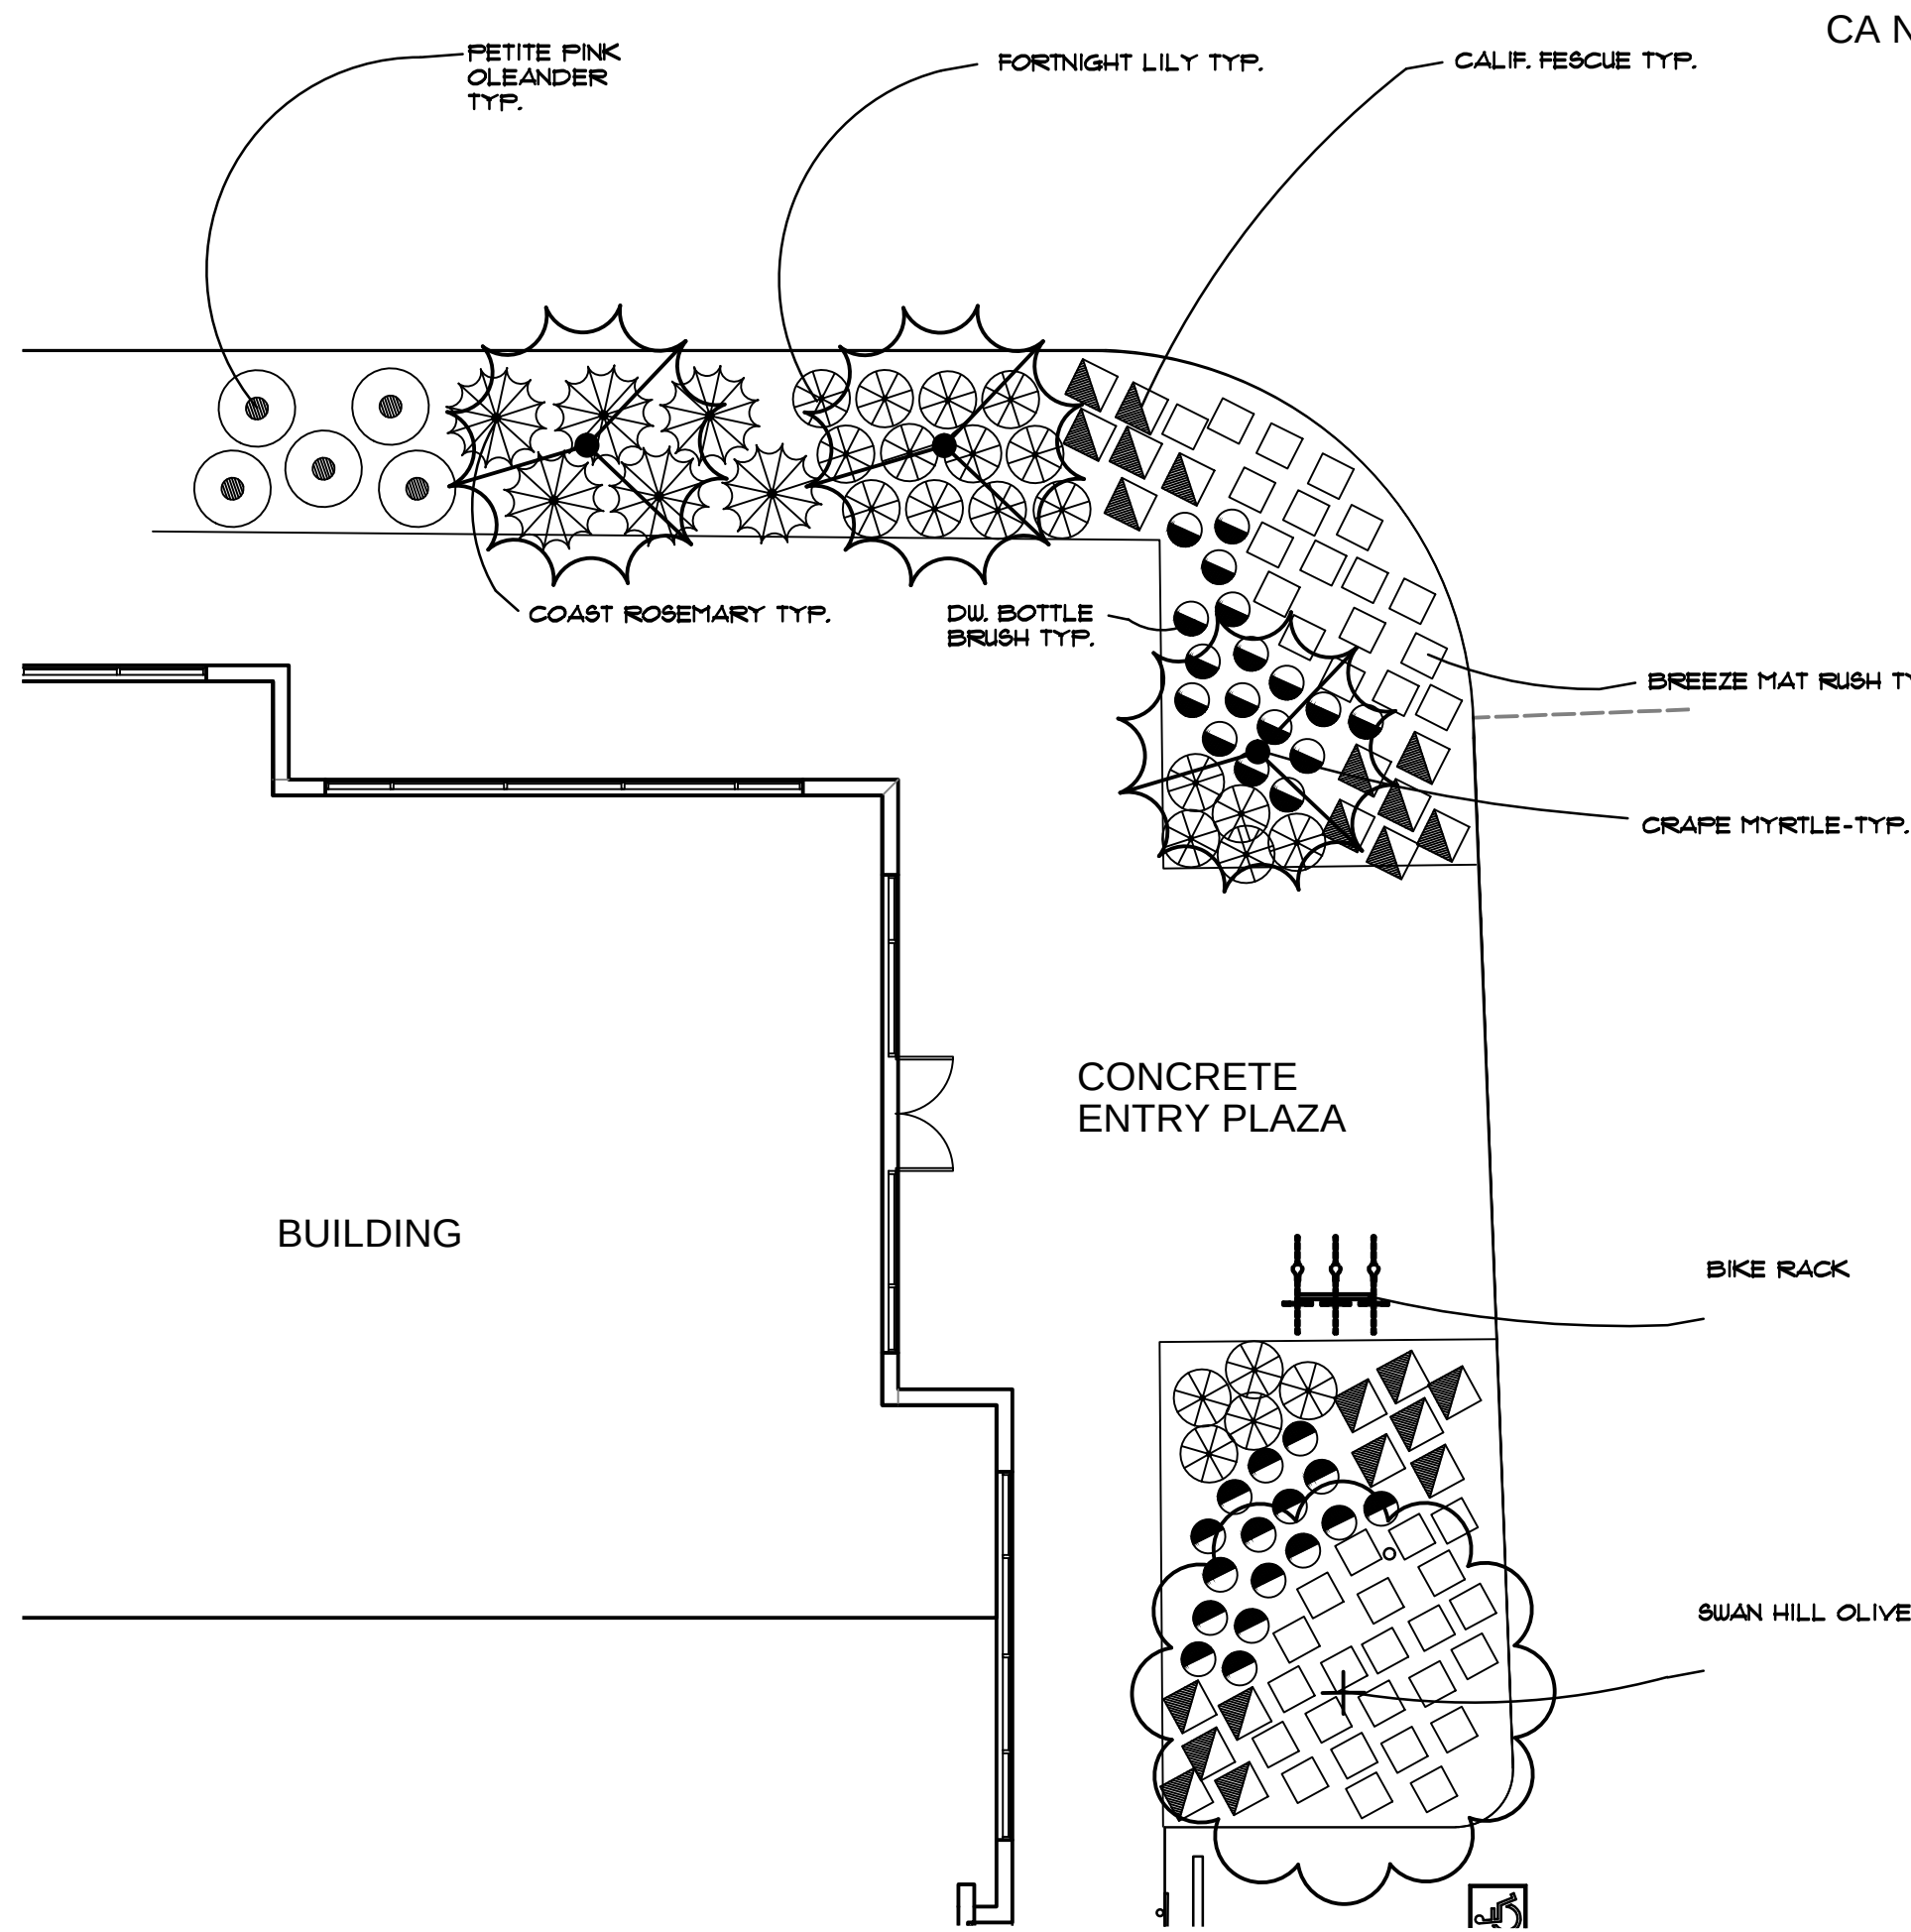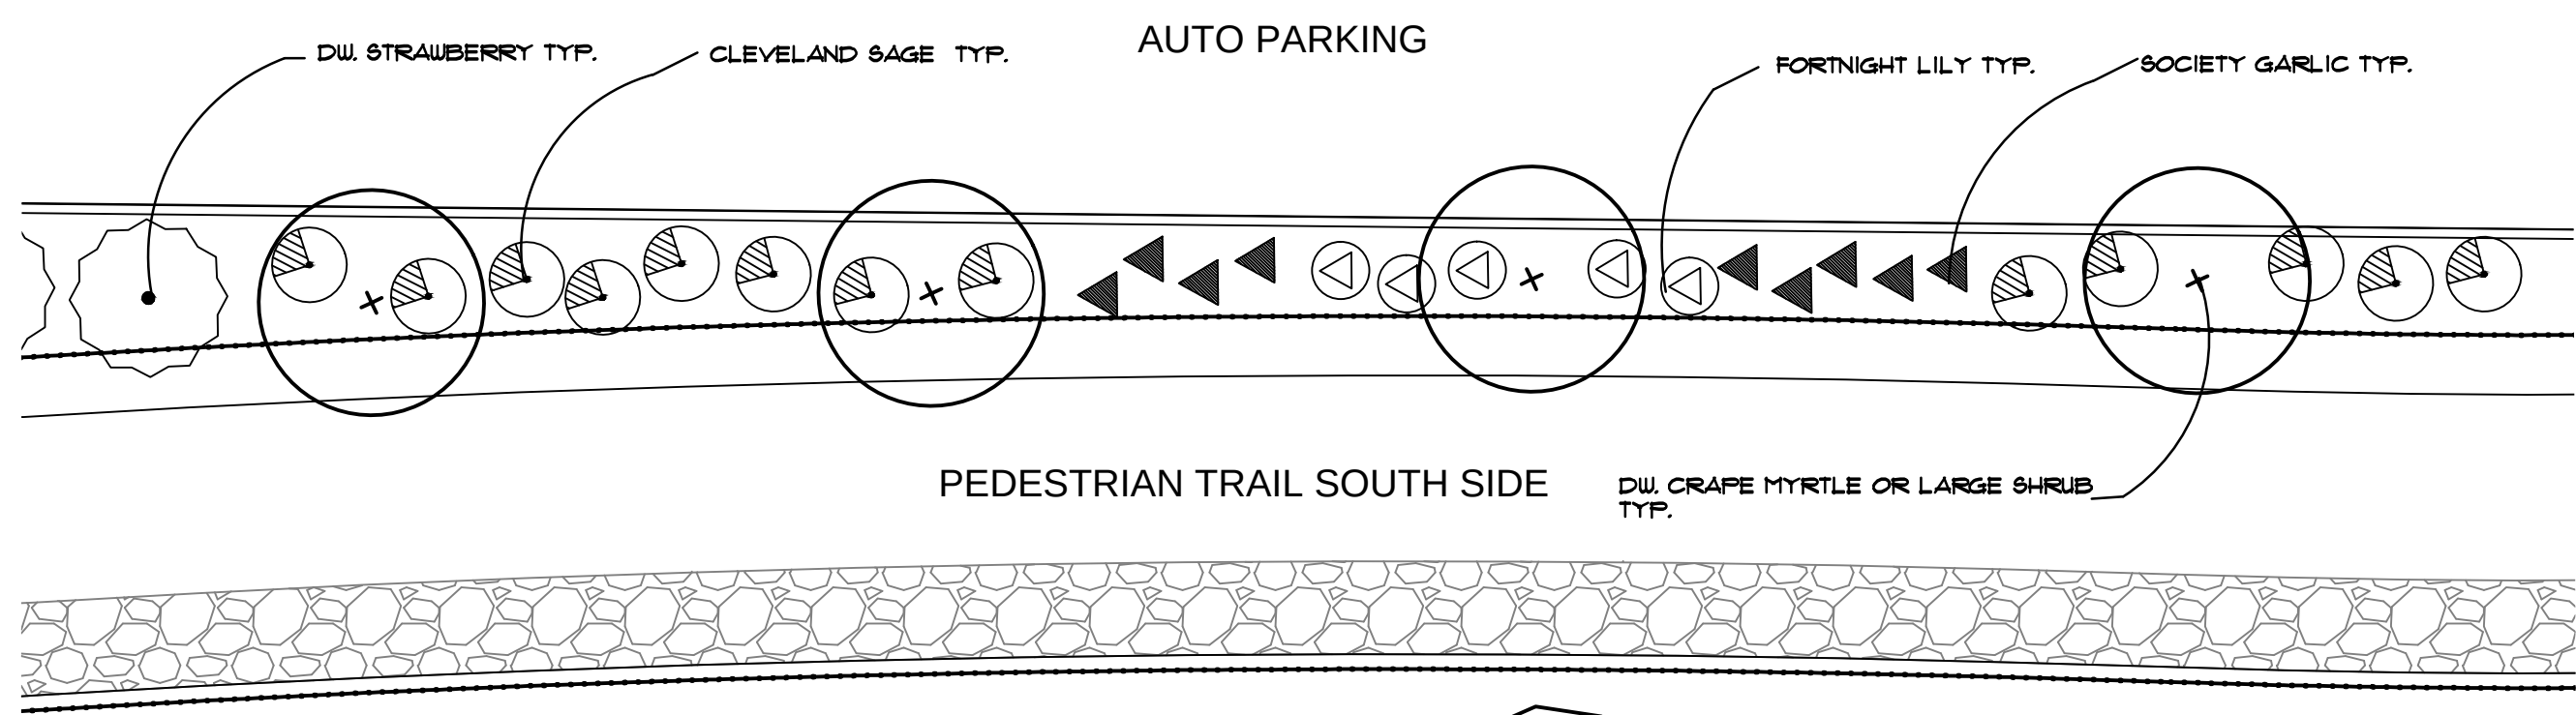


TYPICAL OFFICE ENTRY DETAIL

SCALE: 1" = 10'-0"

NOTE: FINAL PLANT LIST TO BE DETERMINED UPON RESULTS OF SOIL SUITABILITY ANALYSIS

PRELIMINARY PLANT LIST:		COMMON NAME	SIZE	WATER REGIME/ HYDROZONE	MATURE HABIT H X W
CA NATIVE "N"	BOTANICAL NAME				
TREES					
N	CALOCEDRUS DECURRENS	INCENSE CEDAR	15 GAL.	L	40' X15"
N	QUERCUS ILEX	HOLLY LIVE OAK	15 GAL.	L	50' X 50'
	PISTACIA C. 'KEITH DAVEY'	CHINESE PISTACHE	24" BOX	L	50' X 40'
N	PLATANUS 'COLUMBIA'	SYCAMORE	24" BOX	L	55' X 50'
	LAGERSTROEMIA SPECIES	CRAPE MYRTLE	24" BOX	L	VARIES
	OLEA 'SWAN HILL'	FRUITLESS OLIVE	15 GAL.	L	20' X 20'
	CUPRESSUS SEMPERVIRENS	ITALIAN CYPRESS	15 GAL.	L	65' X 8"
LARGE SHRUBS					
N	ARBUTUS U. 'COMPACTA'	DW. STRAWBERRY	5 GAL.	L	6' X 6'
N	CEANOTHUS 'RAY HARTMAN'	CEANOTHUS	5 GAL.	L	8' X 8'
N	ARCTOSTAPHYLOS 'HOWARD MCMINN'	MANZANITA	5 GAL.	L	8' X 8'
	DODONEA VISCOSA	HOP BUSH	5 GAL.	L	10' X 10'
DROUGHT TOLERANT SHRUBS					
N	CEANOTHUS 'ANCHOR BAY'	PROSTRATE WILD LILAC	5 GAL.	L	2' X 6'
	NERIUM 'PETTIE PINK'	OLEANDER	5 GAL.	L	6' X 5'
N	RHAMNUS C. 'MOUND SAN BRUNO'	COFFEEBERRY	5 GAL.	L	5' X 6'
	RHAPIOLEPSIS I. 'CLARA'	INDIA HAWTHORNE	5 GAL.	L	5' X 5'
N	OLEA 'LITTLE OLLIE'	DW. OLIVE	5 GAL.	L	6' X 6'
	WESTRINGIA 'MORNING LIGHT'	COAST ROSEMARY	5 GAL.	L	2' X 3'
N	LEUCOPHYLLUM SPP.	TEXAS RANGER	5 GAL.	L	VARIES'
	DIETES 'BICOLOR'	FORTNIGHT LILY	5 GAL.	L	2' X 3'
N	SALVIA CLEVELANDII	SALVIA	5 GAL.	L	3' X 4'
N	COTONEASTER D. 'LOWFAST'	COTONEASTER	5 GAL.	L	1' X 4'
	CISTUS SKANBERGII	ROCK ROSE	5 GAL.	L	3' X 4'
	PHORMIUM 'MAORI MAIDEN'	NZ. FLAX	5 GAL.	L	5' X 5'
N	SALVIA GREGGI	SALVIA	5 GAL.	L	2' X 2'
	CALLISTEMON 'LITTLE JOHN'	DW. BOTTLEBRUSH	5 GAL.	L	3' X 4'
	JUNIPERS C. 'ROBUSTA GREEN'	COLUMNAR JUNIPER	5 GAL.	L	4' X 14'
	JUNIPERUS V. 'IDYLLWILD'	COLUMNAR JUNIPER	5 GAL.	L	5' X 15'
GRASS ACCENTS					
N	FESTUCA CALIFORNICA	CALIFORNIA FESCUE	1 GAL.	L	2' X 2'
N	MUHLENBERGIA RIGENS	DEER GRASS	1 GAL.	L	4' X 4'
N	CALAMAGROSTIS A. 'KARL FOESTER'	FEATHERED	1 GAL.	L	2' X 3'
	LOMANDRA L. 'BREEZE'	BREEZEMAT RUSH	1 GAL.	L	3' X 3'
PERENNIALS ENTRIES AND OFFICE ACCENT					
N	TULBAGHIA VIOLACEA	SOCIETY GARLIC	1 GAL.	L	2' X 2'
N	ACHILLEA 'MOONSHINE'	YARROW	1 GAL.	L	1.5' X 1.5'
N	ZAUSCHERNA	CALIFORNIA FUSCHIA	1 GAL.	L	3' X 3'
N	NEPETA 'WALKER LOW'	CATMINT	1 GAL.	L	1' X 3'
EVERGREEN VINE					
	TRACHELOSPERMUM JASMINOIDES	STAR JASMINE	5 GAL.	M	12' X 12'
	SOLANUM JASMANOIDES	POTATOE VINE	1 GAL.	L	8' X 12'

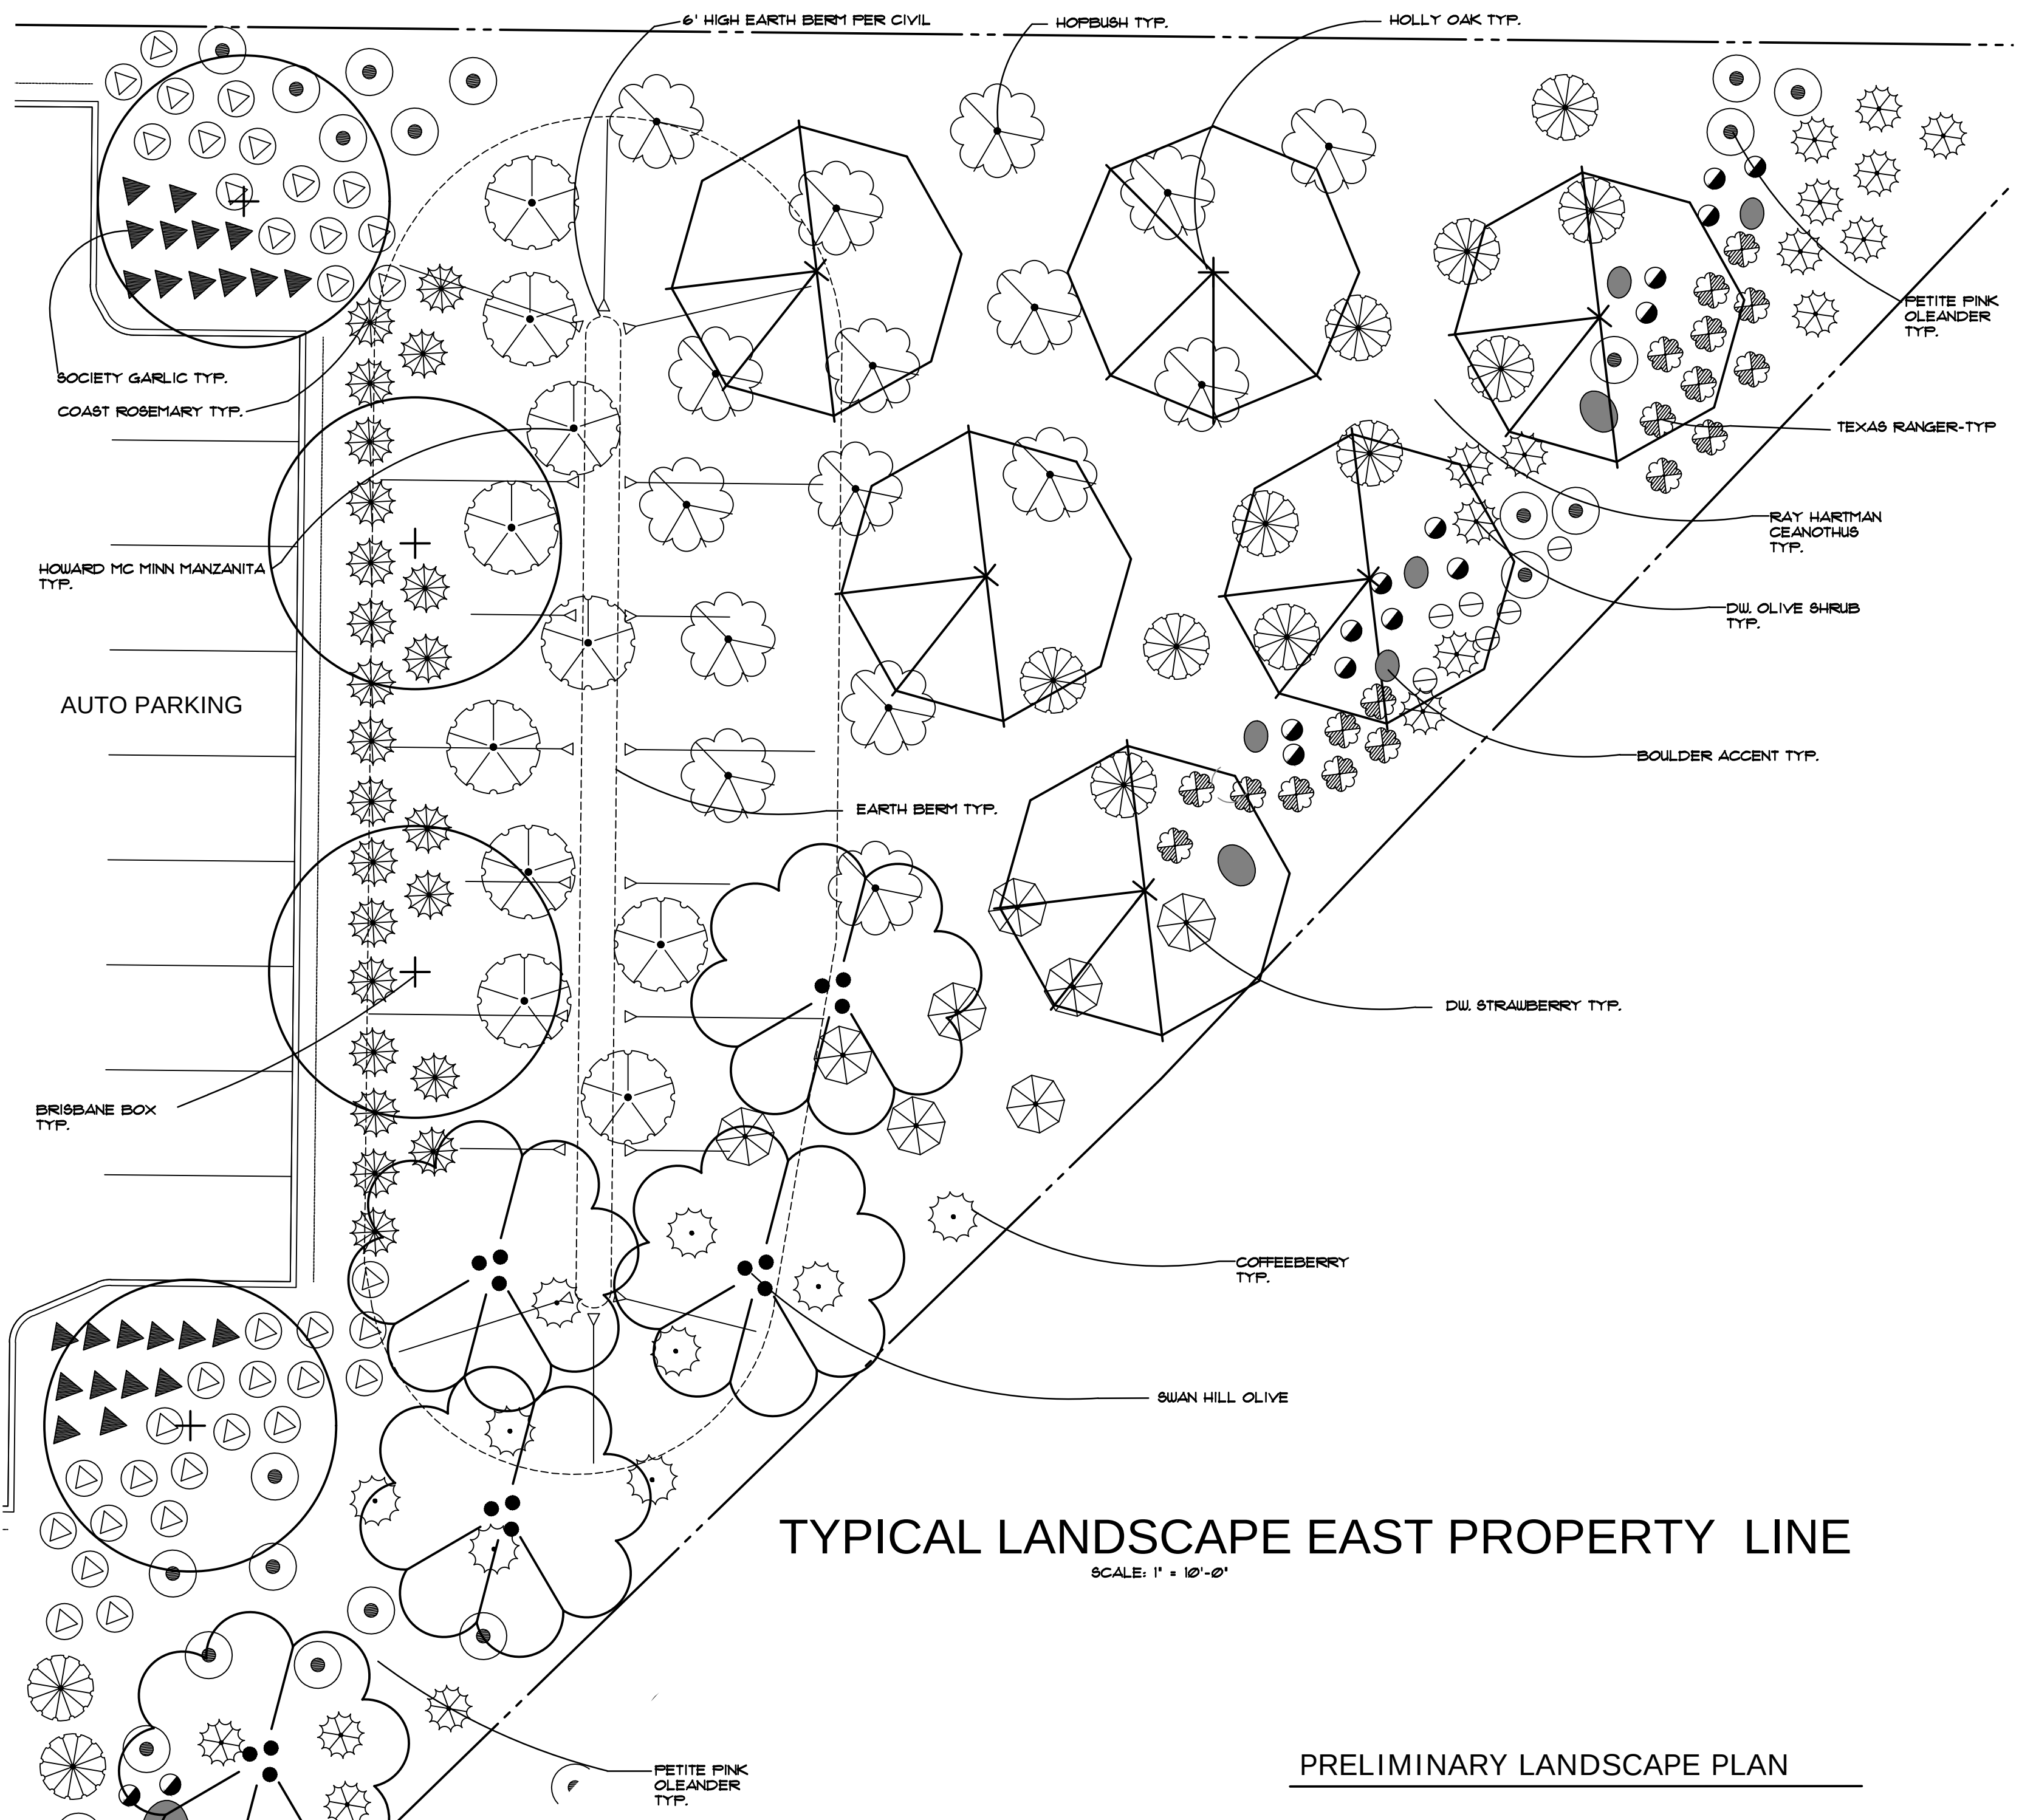

TYPICAL LANDSCAPE EAST PROPERTY LINE

SCALE: 1" = 10'-0"

PRELIMINARY LANDSCAPE PLAN



hpa, inc.
600 grand ave, suite 302
oakland, ca 94610
tel: 949-862-2113
email: hpa@hparchs.com

GreenDesign
Landscape Architects, Inc.
1464 Popinjay Drive
Reno, NV.
p: 775 829 1364

email: bhatch00@charter.net

Developer

**LIVERMORE
INDUSTRIAL
PARTNERS 40
LLC**

Project:

**OAKS BUSINESS
PARK**

LIVERMORE, CA

Consultants:

CIVIL Kier & Wright
STRUCTURAL
MECHANICAL
PLUMBING
ELECTRICAL
LANDSCAPE Green Design
FIRE PROTECTION
SOILS ENGINEER

Title:
**PRELIMINARY
LANDSCAPE
PLAN**

Project Number: 19177
Drawn by: BH
Date: 08/23/2021

Revision:
REVISED 12-3-21
REVISED 12-22-21
REVISED 10-22-22

Sheet:

LC1.3

Developer

LIVERMORE
INDUSTRIAL
PARTNERS 40
LLC

Project:

OAKS BUSINESS
PARK

LIVERMORE, CA

Consultants:

CIVIL Kier & Wright
STRUCTURAL
MECHANICAL
PLUMBING
ELECTRICAL
LANDSCAPE
FIRE PROTECTION
SOILS ENGINEER
Green Design

Title:
PHOTOMETRIC SITE PLAN

Project Number: 19177


Drawn by: TSP

Date: 08/23/2021

Revision:

Sheet:

E-FC
10/27/2022

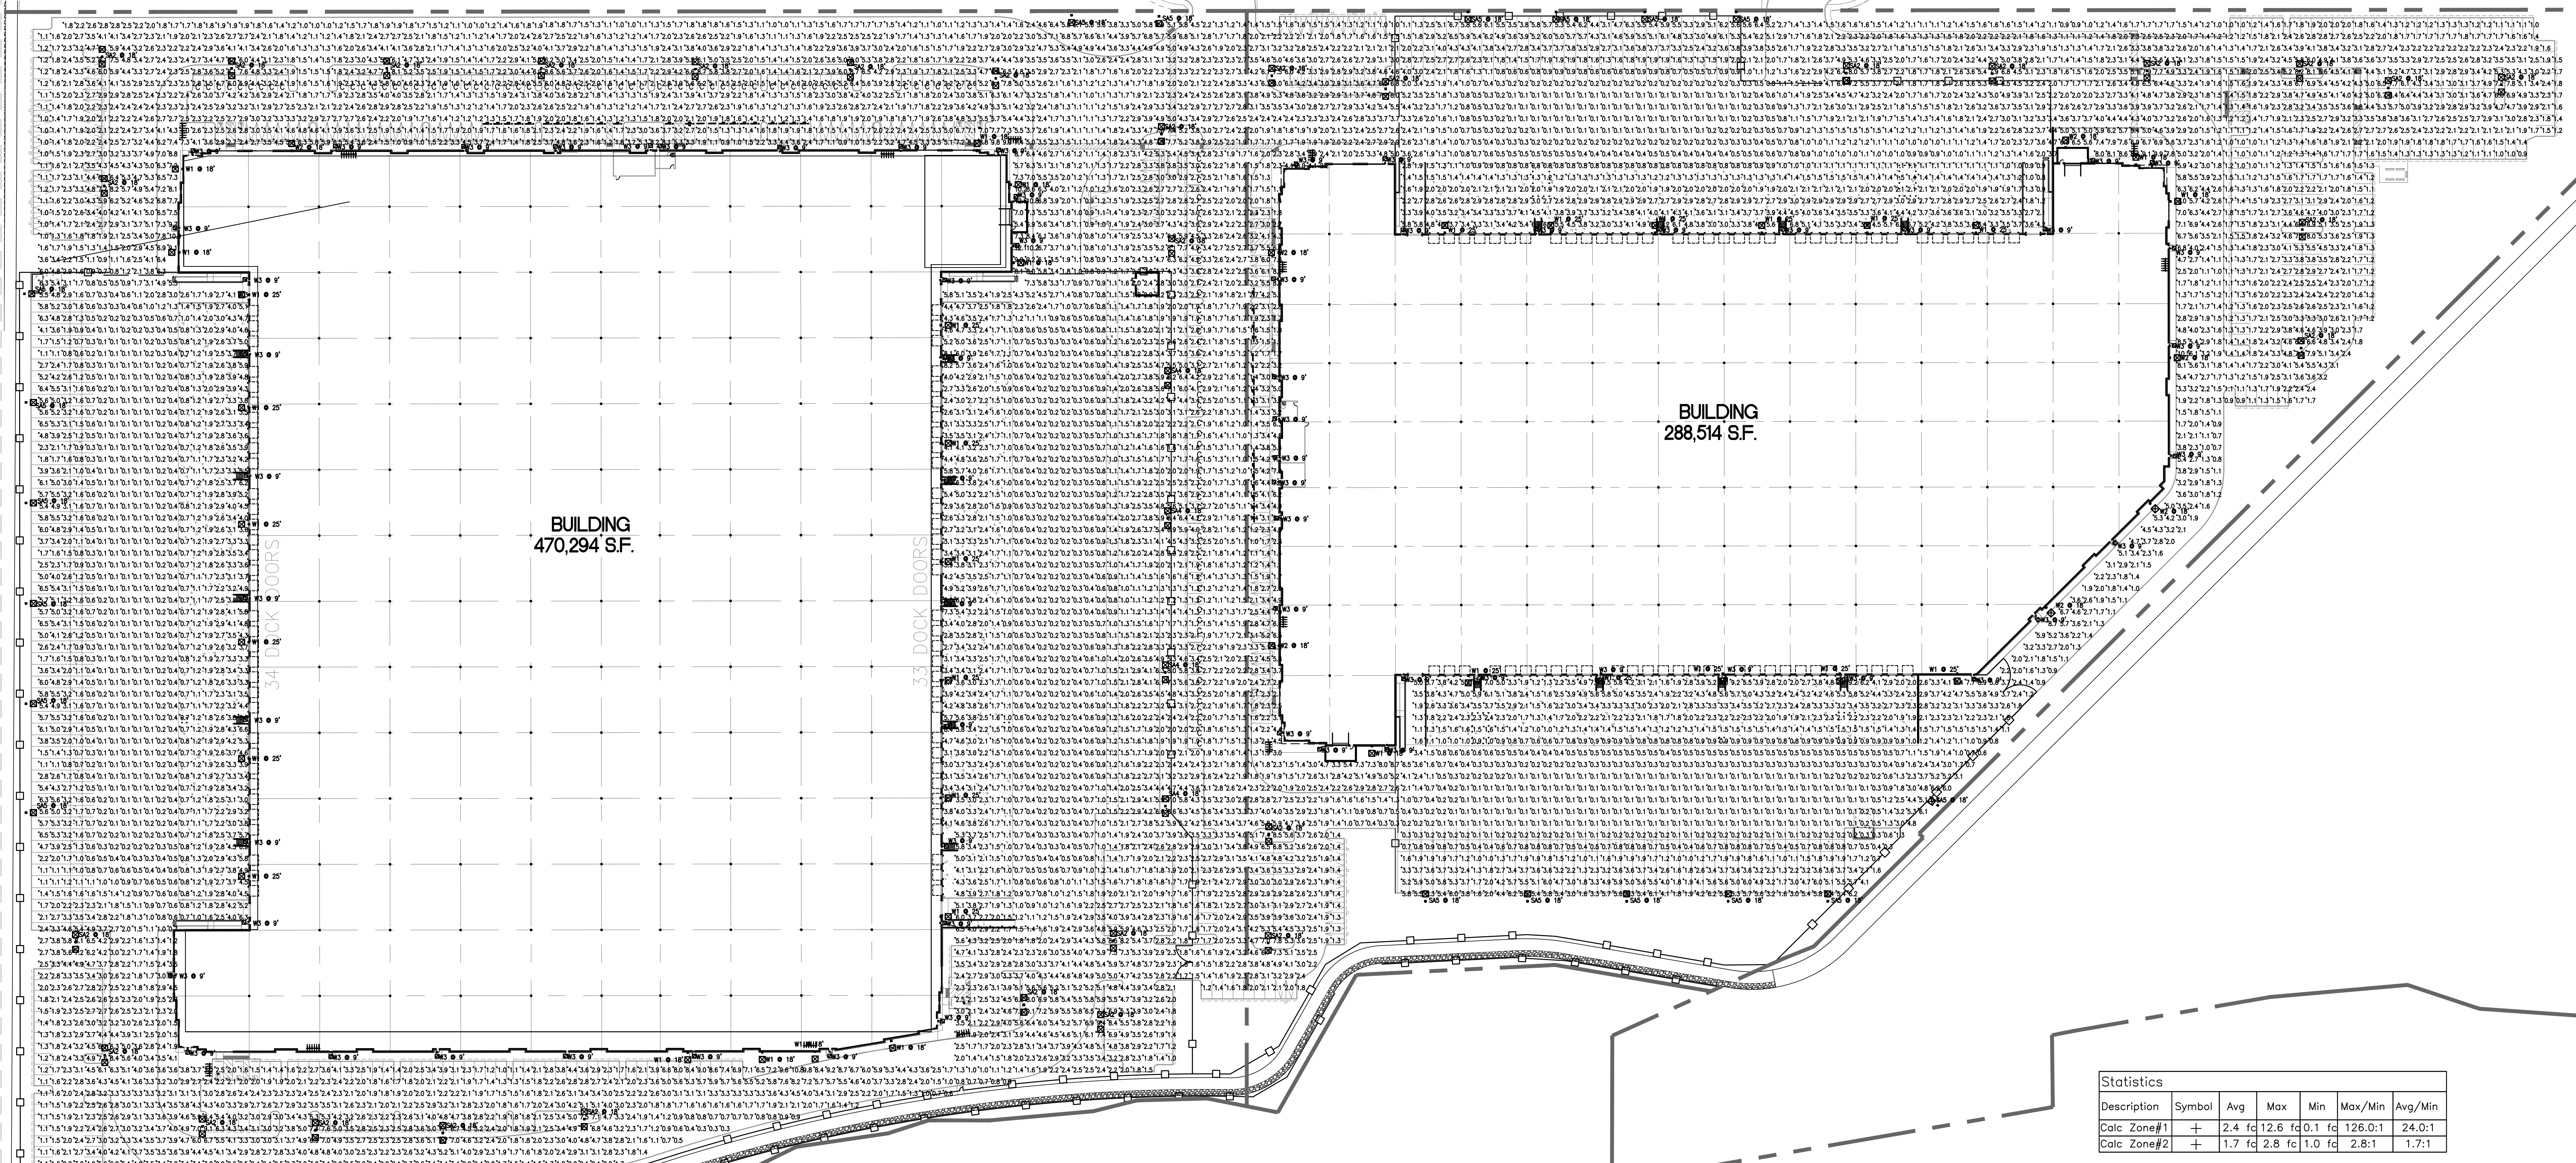

SOLID STATE AREA LIGHTING RAZAR SERIES-LED SPECIFICATIONS

OPTICAL HOUSING
Heavy cast low copper aluminum (A356 alloy, <0.2% copper) assembly with integral cooling fins. The Optical Panel housing assembly is designed to provide maximum thermal transfer of heat to housing and cooling fins. Solid barrier separates optical and electrical compartments. The optical and electrical compartments are integrated to create one assembly. Minimum wall thickness is .188".


ELECTRICAL HOUSING w/ INTEGRATED ARM
Heavy cast low copper aluminum (A356 alloy, <0.2% copper) assembly with integral cooling fins surrounding the electrical compartment and a ball surface on the top arm to accommodate a photometric receptacle. Solid barrier wall separates optical and electrical compartments. The optical compartment and electrical compartment with the integrated optical arm combine to create one assembly. Minimum wall thickness is .188". Cast and hinged diver assembly cover is integrated with wiring compartment cover.

PLED OPTICS
Emitters (LEDs) are arrayed on a metal core PCB panel with each emitter located on a copper thermal transfer pad and enclosed by an LED reflector. LED optics completely seal each individual emitter to meet an IP66 rating. Optics evenly distribute light output towards the street side and functions as a house side lighting element. Reflected light from the house side illuminates the area around the building.

LED DRIVERS
Each output LED is utilized with drive currents ranging from 30mA to 1000mA. RZRM Minimum LED's are available in standard Neutral White (4000K), or optional Cool White (5000K) or Warm White (2700K). Consult factory for other LED options.

FINISH
Electrostatically applied TBC Polyester Powder Coat on substrate prepared with 20-80 power wash or 140F four step media blast and iron phosphate pretreatment for protection and paint adhesion. 60°F cure for maximum hardness and durability.


MAINT ARM/FLECTRICAL HOUSING
RZAR is a standard 2' x 2' x 2' unit with two (2) 1/8" O.D. horizontal lumen, two (2) straps with two (2) bolts each enclose the lower half of the lumen. RZAR is designed to be self-centering straps that position the angle of the lumen at 0° to +15° or -15° to +15° up from the horizontal. RZAR is stainless steel.

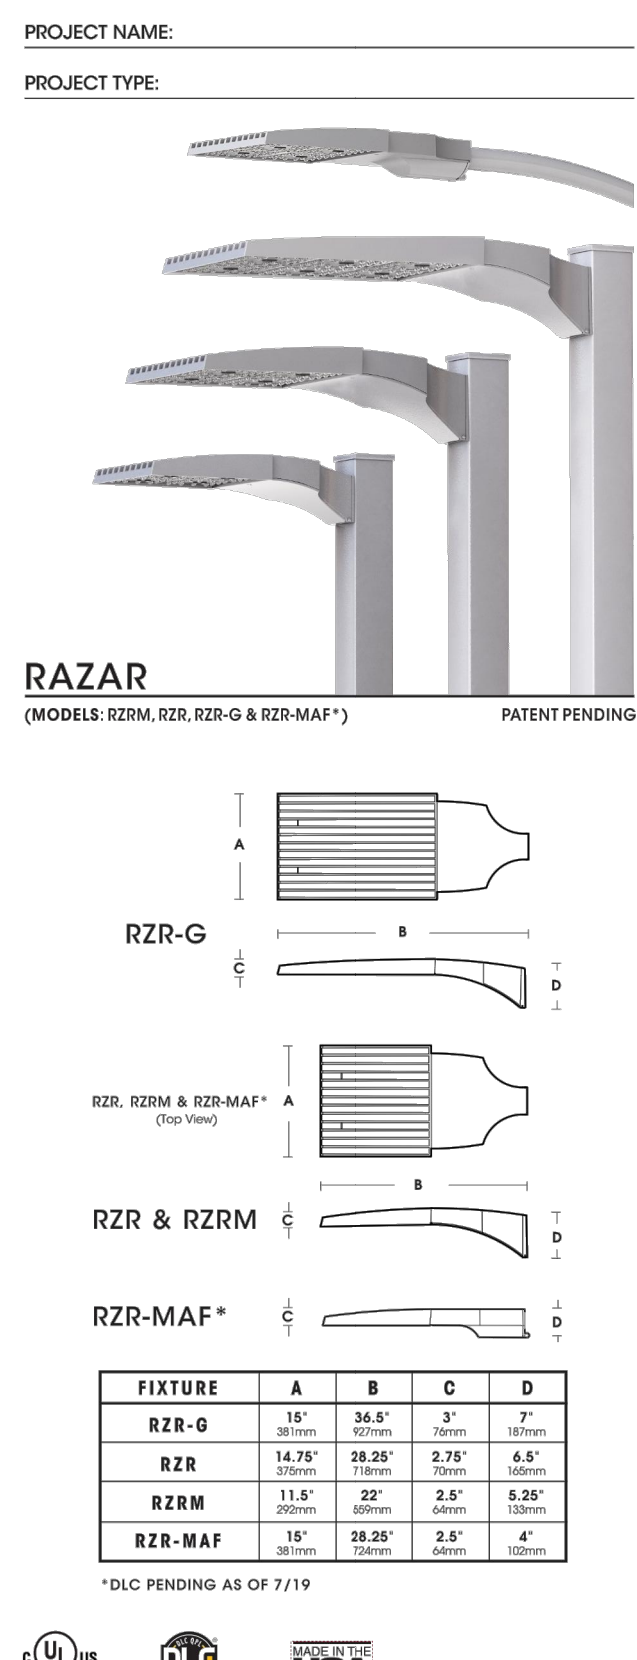

Schedule									
Symbol	Label	QTY	Manufacturer	Catalog Number	Description	Lamp	Number Lamps	Filename	Lumens per Lamp
W2	W2	7	U.S. ARCHITECTURAL LIGHTING	RZR-WM3-PLED-III-W-60LED-700mA-40K MM511 WALL MT BUG RATING B3 UO G3	CAST BLACK PAINTED FINNED METAL HOUSING.	60 WHITE LIGHT EMITTING DIODES (LEDS), BASE UP.	60	RZR-WM3-PLED-III-W-60LED-700mA-40K.ies	276
W1	W1	35	U.S. ARCHITECTURAL LIGHTING	RZR-WM3-PLED-IV-60LED-875mA-40K MM511 WALL MT BUG RATING B3 UO G3	CAST BLACK PAINTED FINNED METAL HOUSING.	60 WHITE LIGHT EMITTING DIODES (LEDS), BASE UP.	60	RZR-WM3-PLED-IV-60LED-875mA-40K.ies	341
SA5	SA5	18	U.S. ARCHITECTURAL LIGHTING	RZR-M-PLED-IV-48LED-1050mA-40K-HS MSF 311 MM511 POLE MT AT 18 FT AFG BUG RATING B1 UO G3	CAST BLACK PAINTED FINNED METAL HOUSING.	48 WHITE LIGHT EMITTING DIODES (LEDS), BASE UP.	48	RZR-M-PLED-IV-48LED-1050mA-40K-HS.ies	308
W3	W3	65	U.S. ARCHITECTURAL LIGHTING	RZR-WM1-PLED-III-W-60LED-525mA-NW EM1 BUG RATING B1 MT AT G2 MM511 WALL MT AT 9 FT AFG	CAST BLACK PAINTED FINNED METAL HOUSING.	20 WHITE LIGHT EMITTING DIODES (LEDS), BASE UP.	20	RZR-WM1-PLED-III-W-60LED-525mA-NW.ies	218
SA2	SA2	32	U.S. ARCHITECTURAL LIGHTING	RZR-M-PLED-VSQ-W-48LED-1050mA-40K MSF 311 MM511 POLE MT AT 18 FT AFG 12.5 FT POLE 30 IN BASE BUG RATING B5 UO G3	CAST BLACK PAINTED FINNED METAL HOUSING.	48 WHITE LIGHT EMITTING DIODES (LEDS), BASE UP.	48	RZR-M-PLED-VSQ-W-48LED-1050mA-40K.ies	406
SA4	SA4	4	U.S. ARCHITECTURAL LIGHTING	RZR-M-PLED-VSQ-W-48LED-1050mA-40K MSF 311 MM511 POLE MT AT 18 FT AFG 11 FT UO G3	CAST BLACK PAINTED FINNED METAL HOUSING.	48 WHITE LIGHT EMITTING DIODES (LEDS), BASE UP.	48	RZR-M-PLED-VSQ-W-48LED-1050mA-40K.ies	406

Statistics						
Description	Symbol	Avg	Max	Min	Max/Min	Avg/Min
Calc Zone#1	+	2.4	fc 12.6	f 0.1	126:0.1	24:0.1
Calc Zone#2	+	1.7	fc 2.8	f 0.1	28:1	17:1

RPM

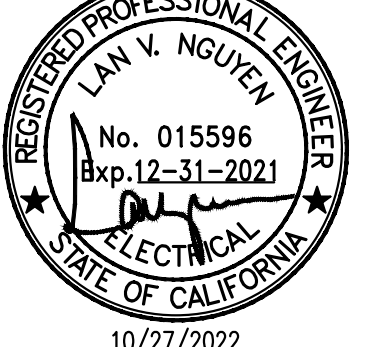

PHOTOMETRIC SITE PLAN
SCALE: 1"=60'-0"